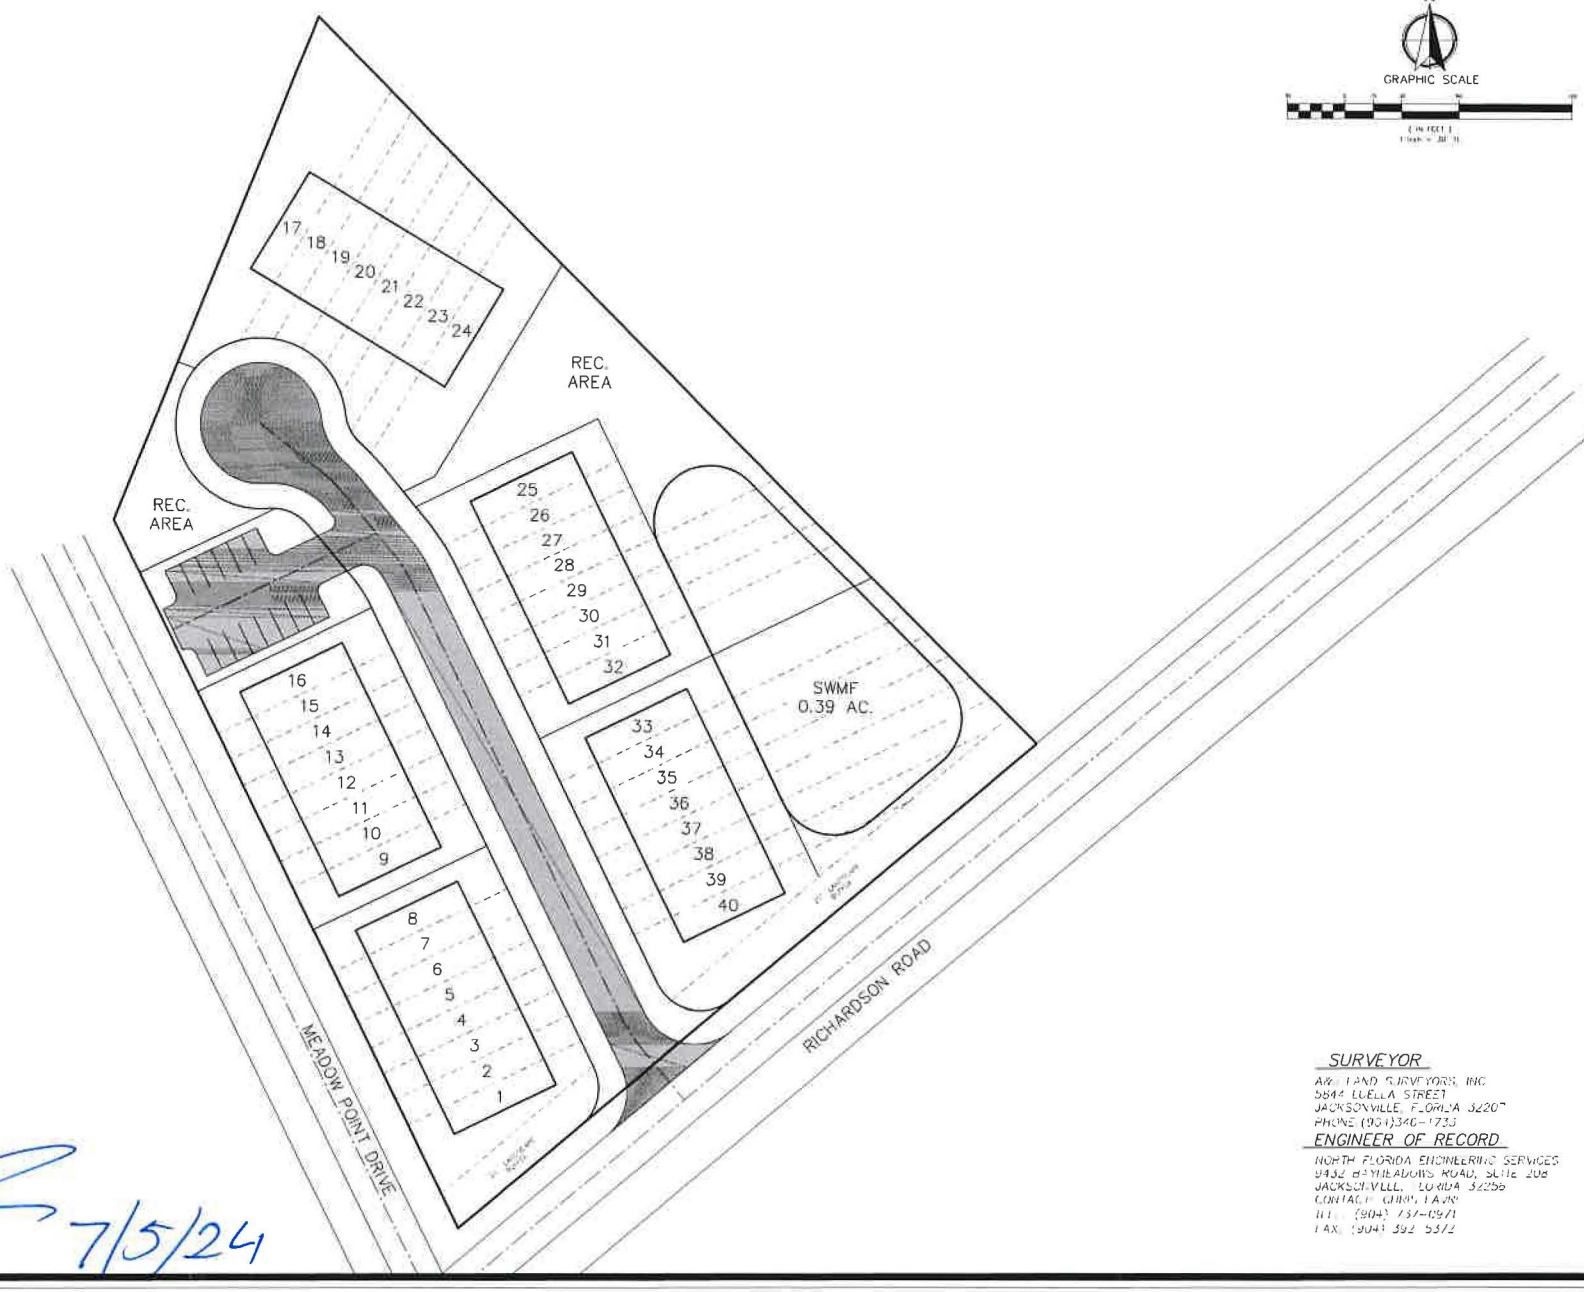

RICHARDSON ROAD TOWNHOMES

SITE PLAN - 4

North Florida Engineering Services Inc.

SCALE 1" = 30'

SHEET NUMBER 1

SURVEYOR

ARC LAND SURVEYORS, INC
9544 LUELLA STREET
JACKSONVILLE, FLORIDA 32207
PHONE (904)346-1733

ENGINEER OF RECORD

NORTH FLORIDA ENGINEERING SERVICES
9432 BAYMEADOWS ROAD, SUITE 208
JACKSONVILLE, FLORIDA 32256
CONTACT: CHRIS LAAR
TEL: (904) 737-0571
FAX: (904) 592-5572

7/5/24

Exhibit 4
Page 1 of 1