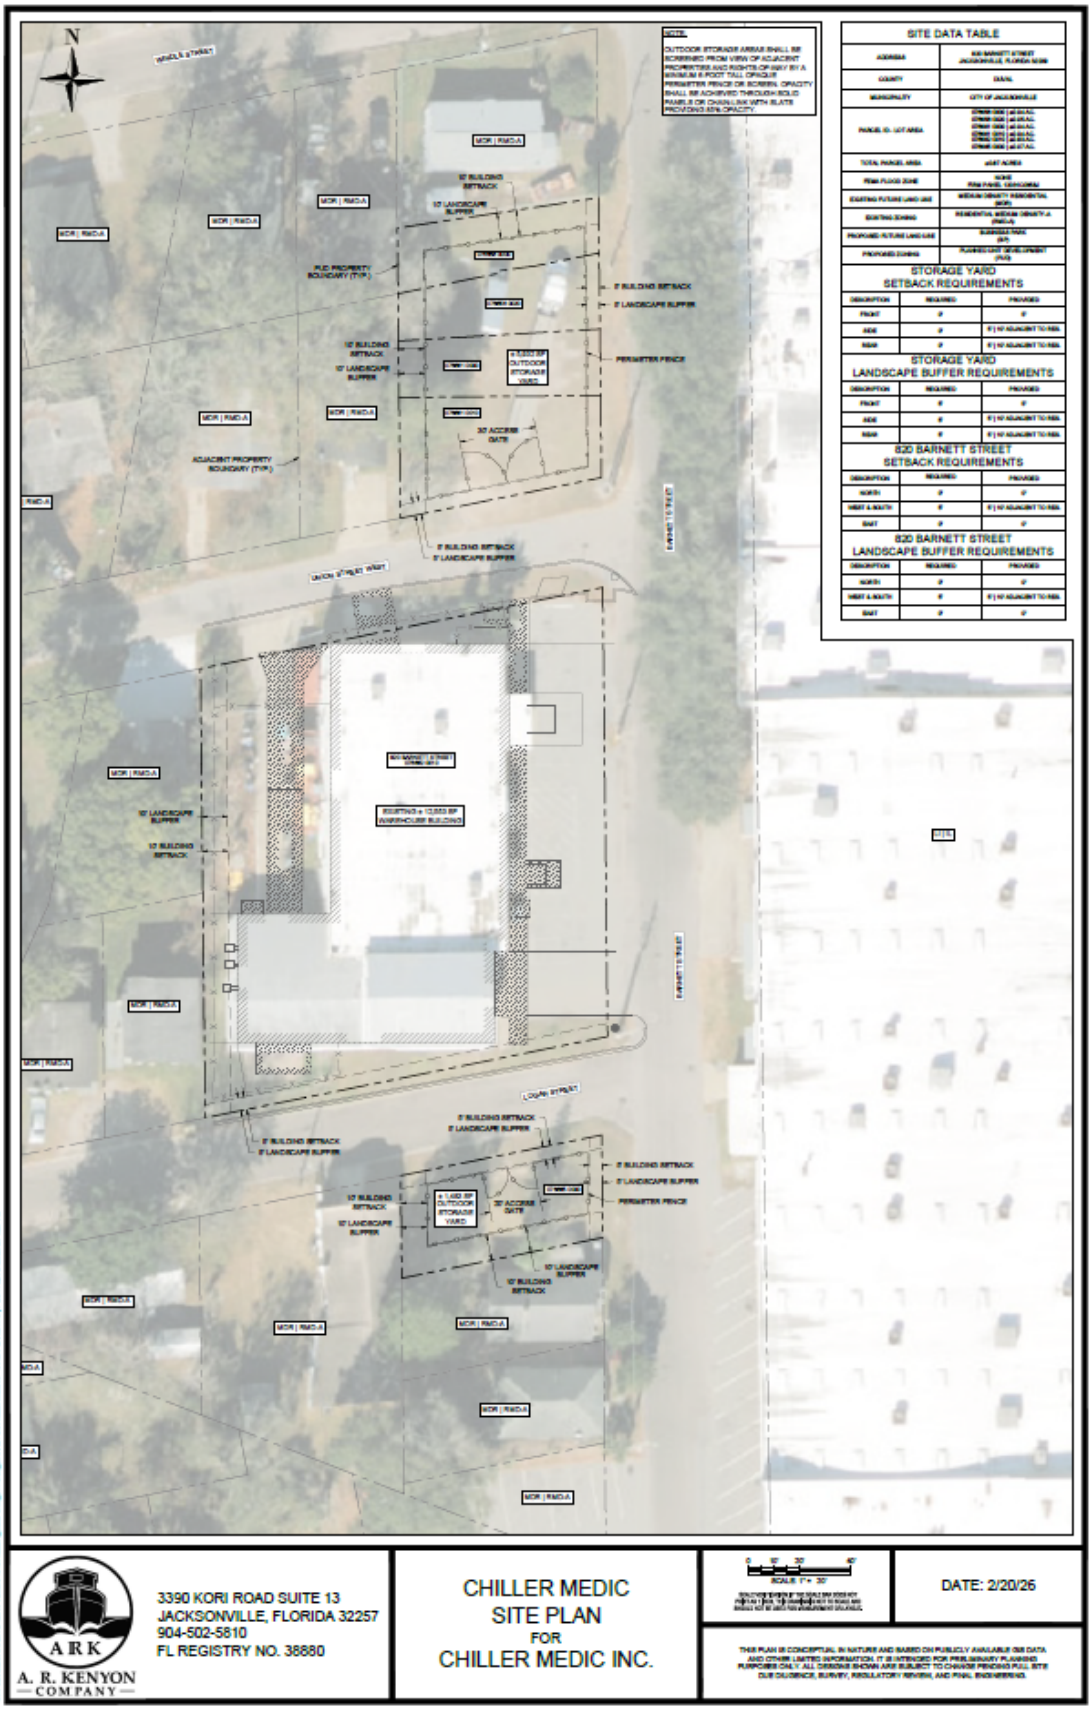

A R K
A. R. KENYON COMPANY

3390 KORI ROAD SUITE 13
JACKSONVILLE, FLORIDA 32257
904-502-5810
FL REGISTRY NO. 38880

CHILLER MEDIC
SITE PLAN
FOR
CHILLER MEDIC INC.

SCALE 1" = 30'

DATE: 2/20/26

THIS PLAN IS CONCEPTUAL IN NATURE AND BASED ON PUBLICLY AVAILABLE GIS DATA AND OTHER LIMITED INFORMATION. IT IS INTENDED FOR PRELIMINARY PLANNING PURPOSES ONLY. ALL DIMENSIONS SHOWN ARE SUBJECT TO CHANGE PENDING FULL SITE DUE DILIGENCE, SURVEY, REGULATORY REVIEW, AND FINAL ENGINEERING.