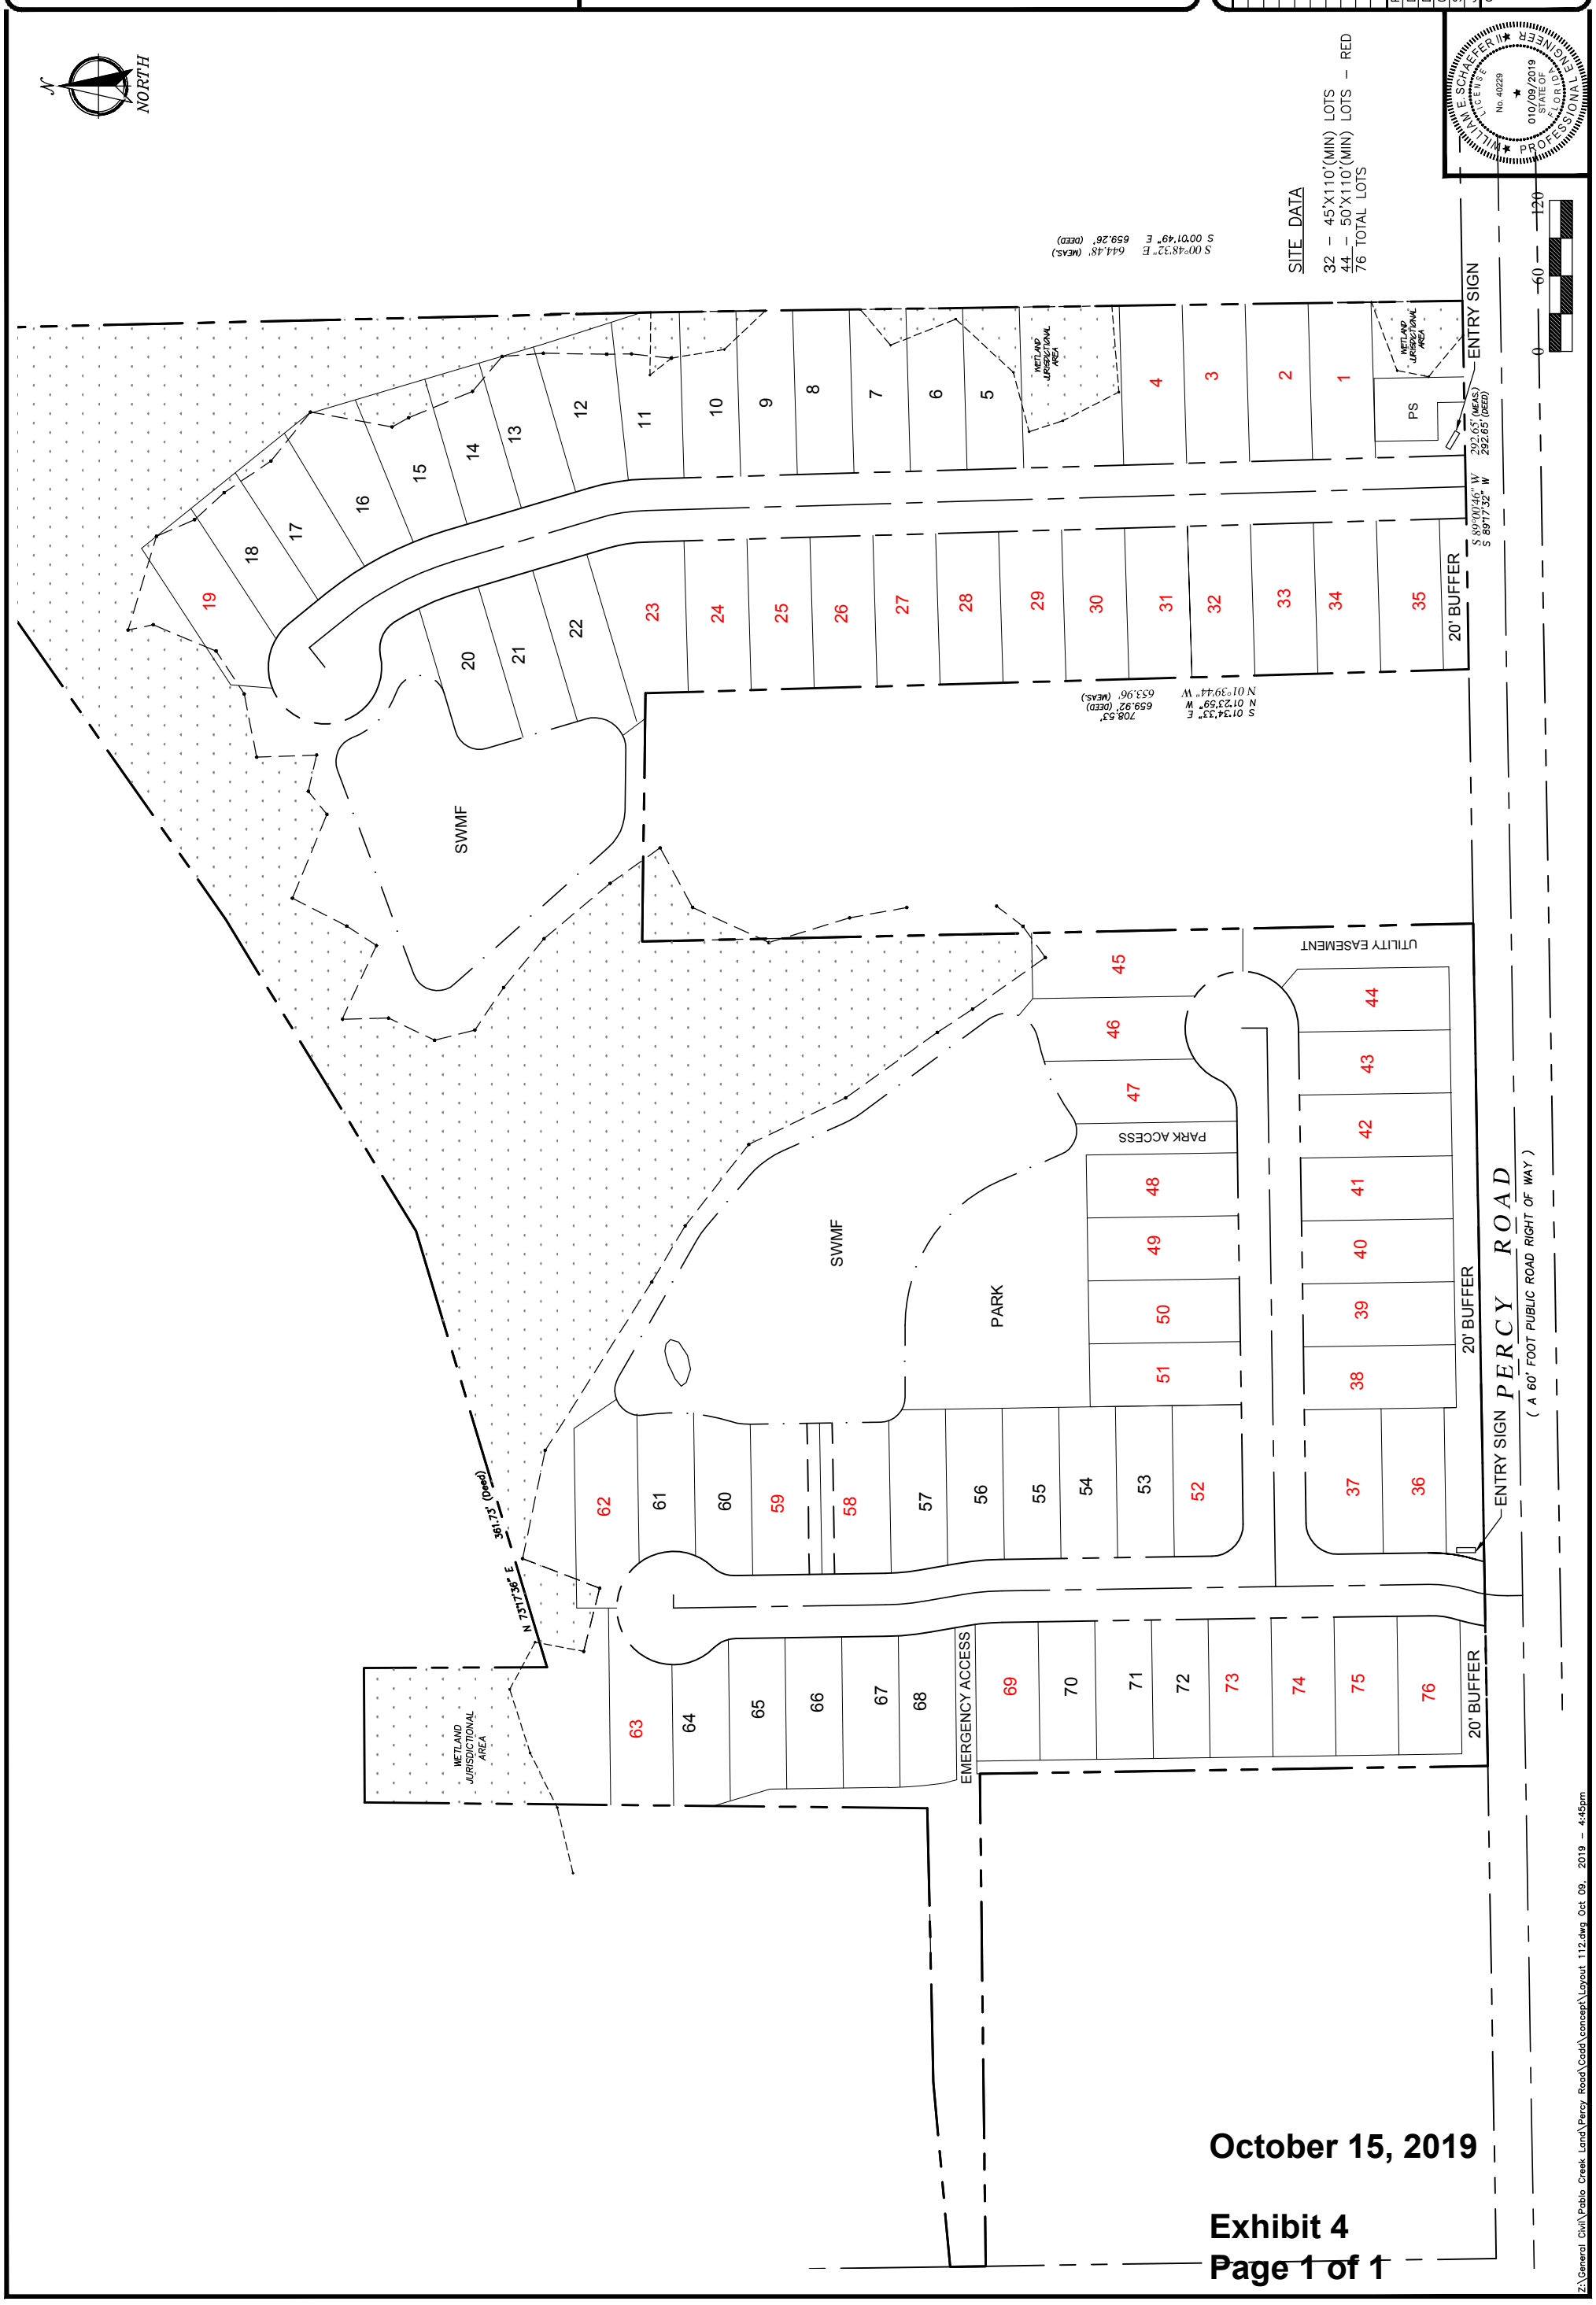

October 15, 2019

Exhibit 4
Page 1 of 1

DOMINION ENGINEERING GROUP, INC.
PLANNERS AND ENGINEERS
4348 SOUTHPOINT BLVD, SUITE 204, JACKSONVILLE, FLORIDA 32216
TEL: 904-854-4500 C.A. NUMBER: 26821 FAX 904-854-4505
www.dom-eng.com

PERCY OAKS
FOR
PERCY OAKS PARTNERS, LLC

PRELIMINARY LAYOUT 12

REVISIONS

PLOT DATE:
DRAWN BY: GWM
DESIGNED BY: MsB
CHECKED BY: WES
SCALE: AS NOTED
JOB NO.: XXXX.XXX
© LATEST DATE HEREON
SHEET NO.
C12
OF ___

WILLIAM E. SCHAEFER II ★ PROFESSIONAL ENGINEER ★ No. 40229 ★ 010/09/2019 STATE OF FLORIDA LICENSE

Z:\General Civil\Pablo Creek Land\Percy Road\Cadd\concept\Layout 112.dwg Oct 09, 2019 - 4:45pm