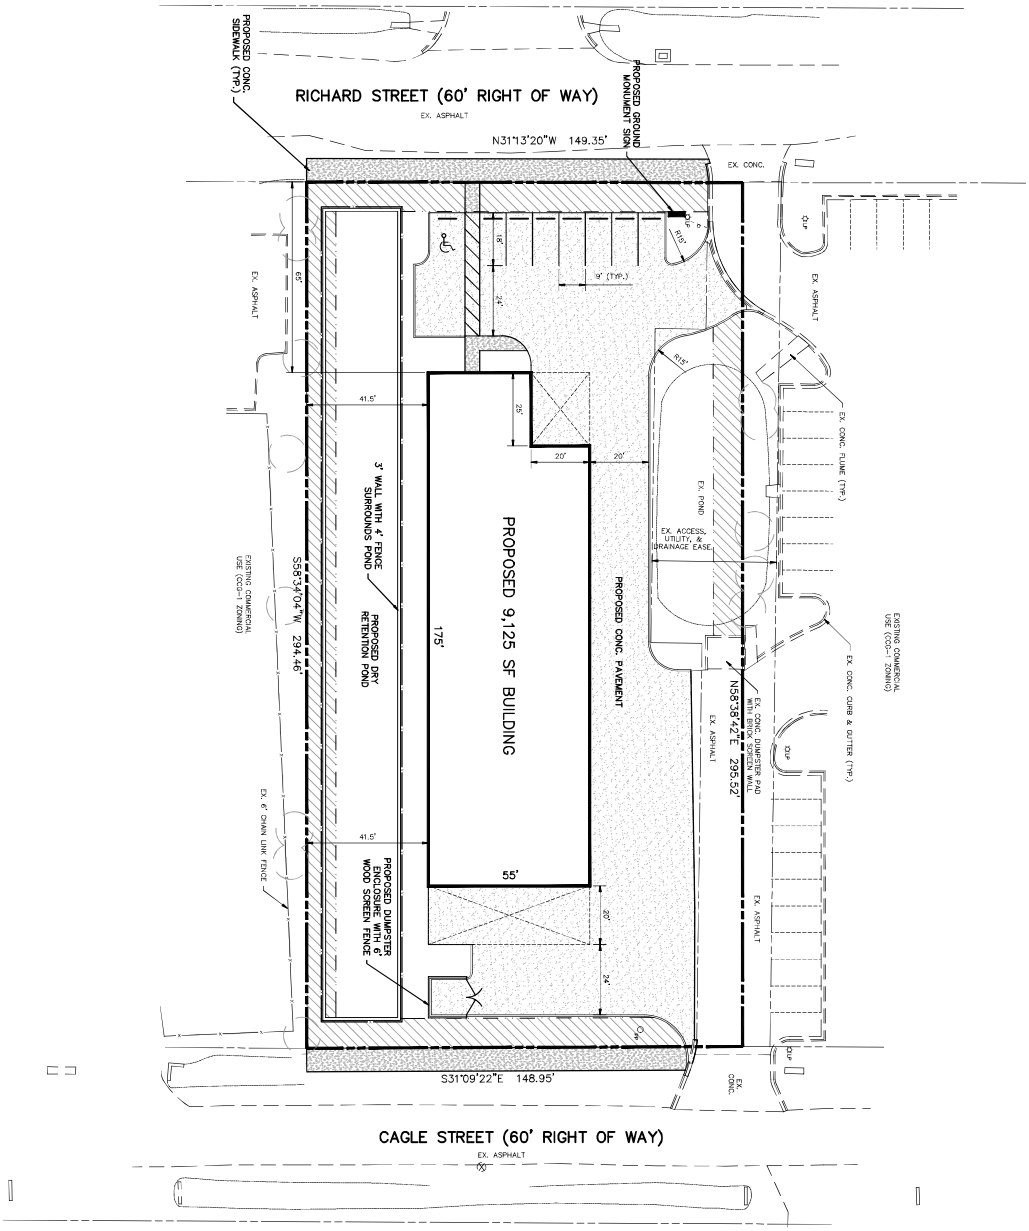


STATISTICAL SUMMARY

| | |
|---|---|
| ZONING: | CCG-1 |
| SITE AREA: | 43,834 SF (1.01 AC) |
| BUILDING AREA: | 9,125 SF (21%) |
| MAX. IMPERVIOUS: | 85% (37,259 SF) |

| REV. | DATE | BY | DESCRIPTION |
|---|---|---|---|
| B | 12-1-21 | MJP | REVISED PUD REVIEW |
| A | 8-17-21 | MJP | PUD REVIEW |

JOB NO. 21ENG026
DRAWN: MJP
CHECKED: MJP
SCALE: 1" = 20'
DRAWING NO. C200

SITE GEOMETRY PLAN

SOUTHSIDE EURO
AUTO REPAIR FACILITY
5711 RICHARD STREET, JACKSONVILLE, FL 32216
JEA AVAILABILITY NUMBER 2021-2634

SOUTHEAST ENGINEERING GROUP
11255 ST. JOHNS INDUSTRIAL PKWY N #4
JACKSONVILLE, FL 32246 (904) 519-3400
www.SoutheastEngineering.COM

Exhibit 4