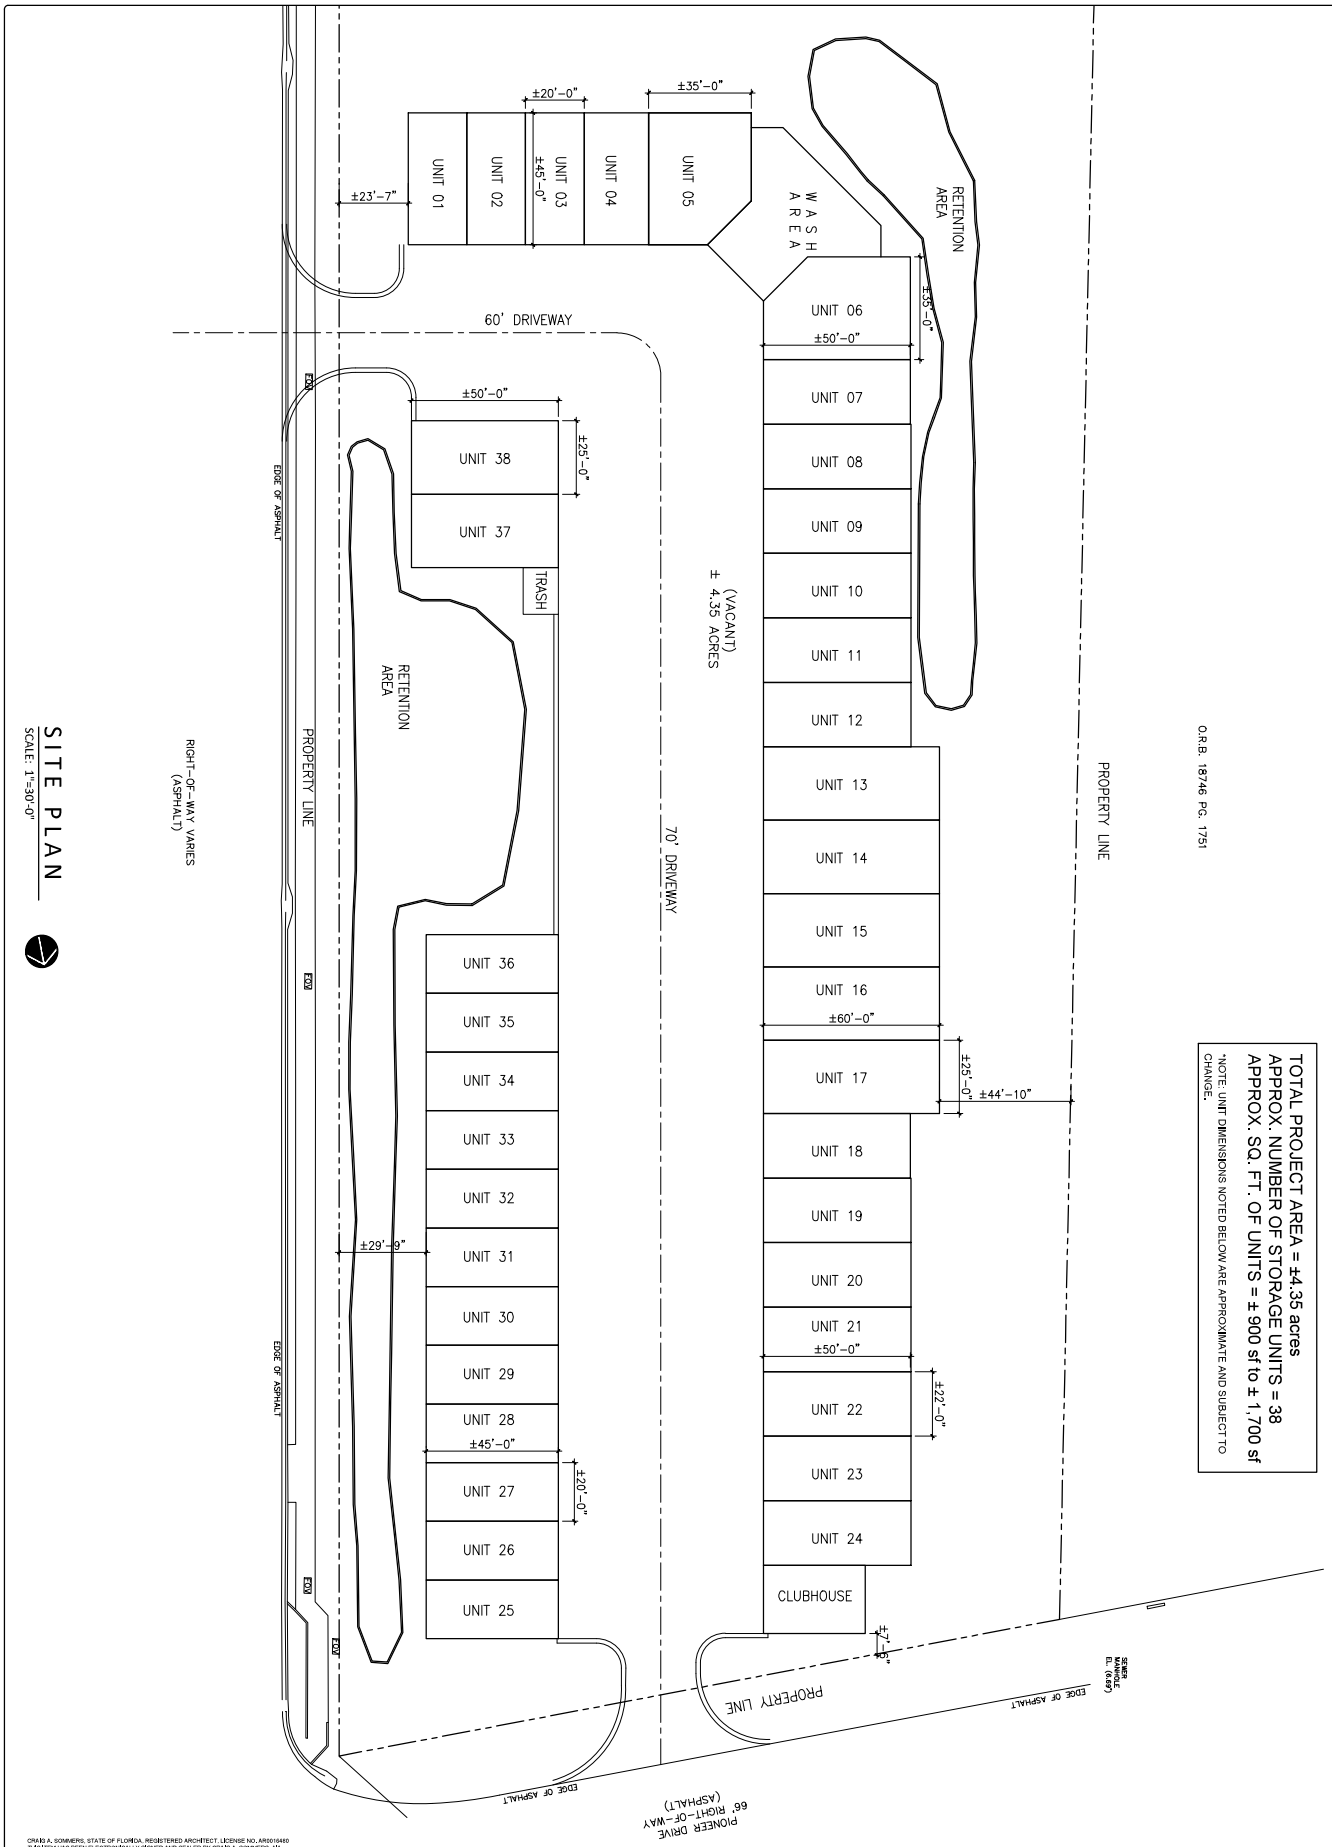

SITE PLAN

SCALE: 1"=30'-0"

TOTAL PROJECT AREA = ±4.35 acres
APPROX. NUMBER OF STORAGE UNITS = 38
APPROX. SQ. FT. OF UNITS = ± 900 sf to ± 1,700 sf

*NOTE: UNIT DIMENSIONS NOTED BELOW ARE APPROXIMATE AND SUBJECT TO CHANGE.

CRAIG A. SOMMERS, STATE OF FLORIDA, REGISTERED ARCHITECT, LICENSE NO. AR0016460
THIS ITEM HAS BEEN ELECTRONICALLY SIGNED AND SEALED BY CRAIG A. SOMMERS, AIA
ON 8/17/21 USING A DIGITAL SIGNATURE. PRINTED COPIES OF THIS DOCUMENT ARE NOT
CONSIDERED SIGNED AND SEALED AND THE SIGNATURE MUST BE VERIFIED ON ANY ELECTRONIC COPIES.

A-1

DRAWN BY: CAS
CHECKED BY: CAS
DATE: 10-26-21

SHEET TITLE: SITE PLAN

NO.	DATE	REVISION

NEW BUILDINGS

MAYPORT
BOAT STORAGE

MAYPORT ROAD AND PIONEER DRIVE
JACKSONVILLE, FLORIDA

DSAE
DOHERTY SOMMERS
ARCHITECTS ENGINEERS, INC.
370 15th Ave S; Units A & B
Jacksonville Beach, FL 32250
904.249.0898 p
904.241.0691 f
www.dsae.net
Florida Certificate of Auth No: 00009393
Florida License No.: AA26000952
Georgia License No.: PEF004148

CRAIG A. SOMMERS, AIA
GA ARCHITECT - RA008732

October 26, 2021