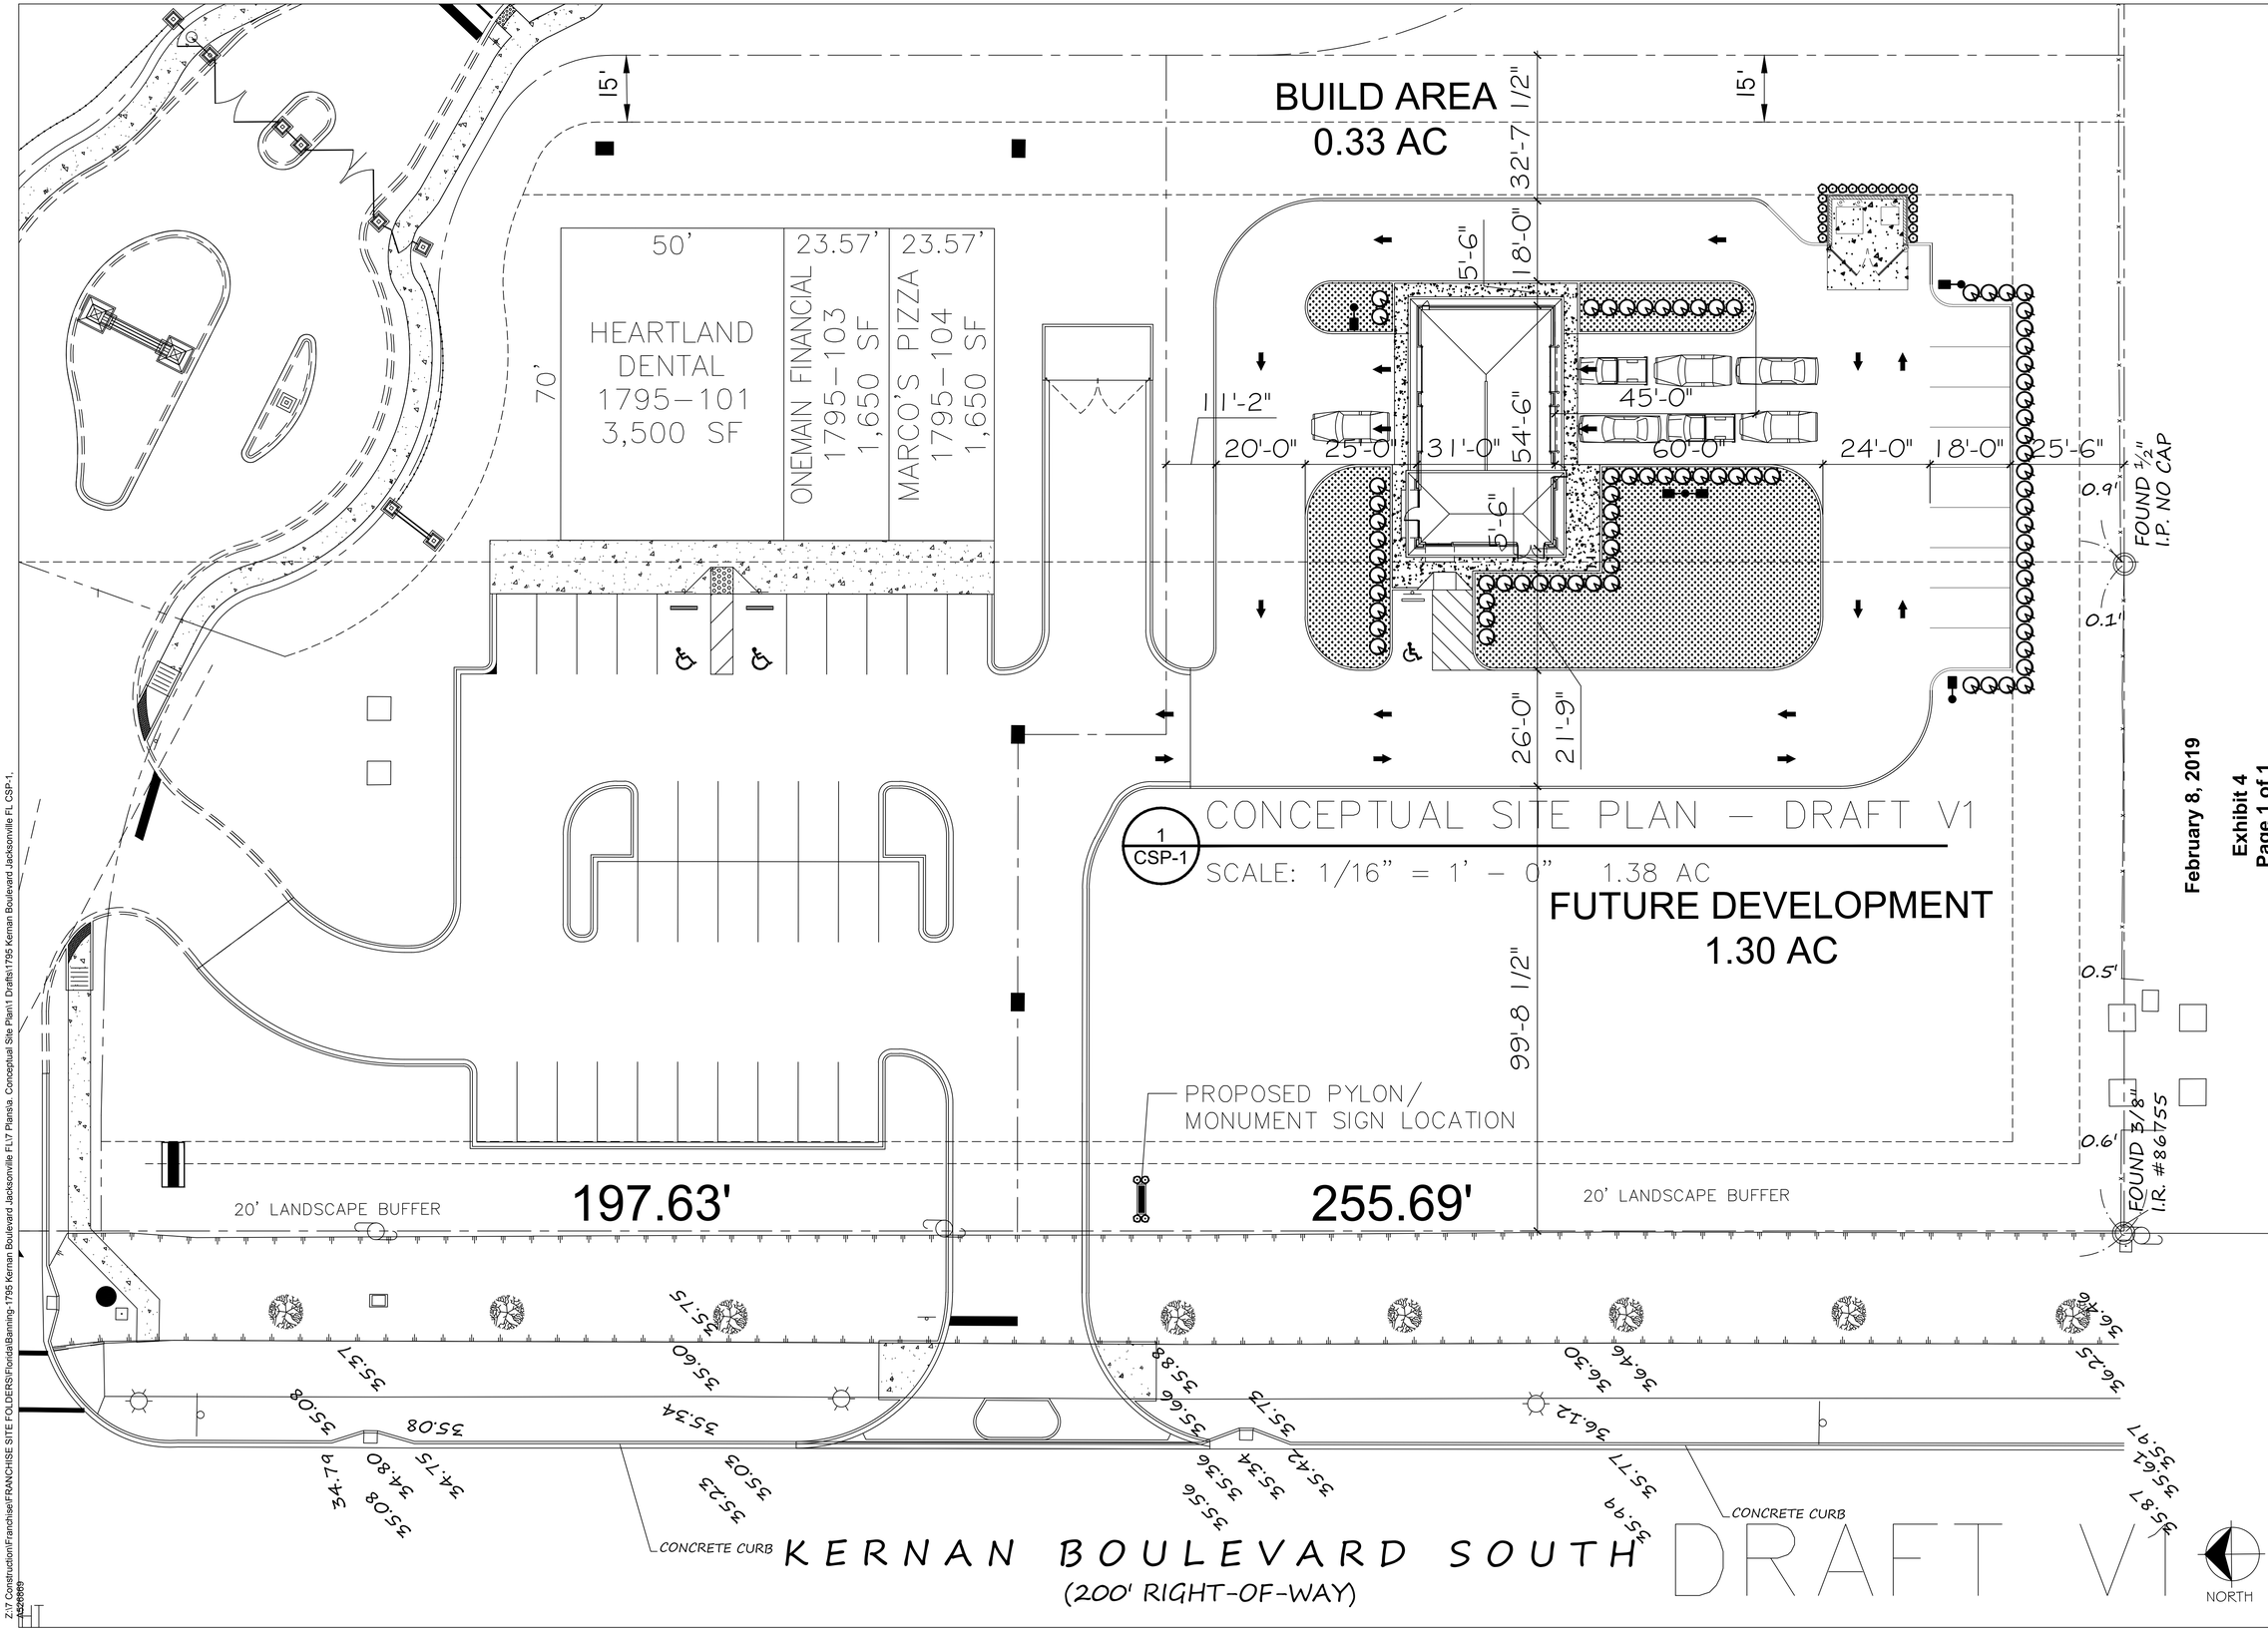

February 8, 2019

Exhibit 4
Page 1 of 1

Valvoline
Instant Oil Change

No.	Revisions/Submissions	Date

VALVOLINE INSTANT OIL CHANGE
1795 KERNAN BOULEVARD
JACKSONVILLE, FL 32246

Project No.	
Scale	AS NOTED
Drawn	VIOC
Checked	VIOC
Date	2.8.19
Drawing Title	CONCEPTUAL SITE PLAN
Drawing No.	CSP-1

Z:\7 Construction\Franchise\FRANCHISE SITE FOLDERS\Florida\Banning-1795 Kernan Boulevard Jacksonville FL\7 Plansia. Conceptual Site Plan\1 Drafts\1795 Kernan Boulevard Jacksonville FL CSP-1.