July 15, 2020

Exhibit 4

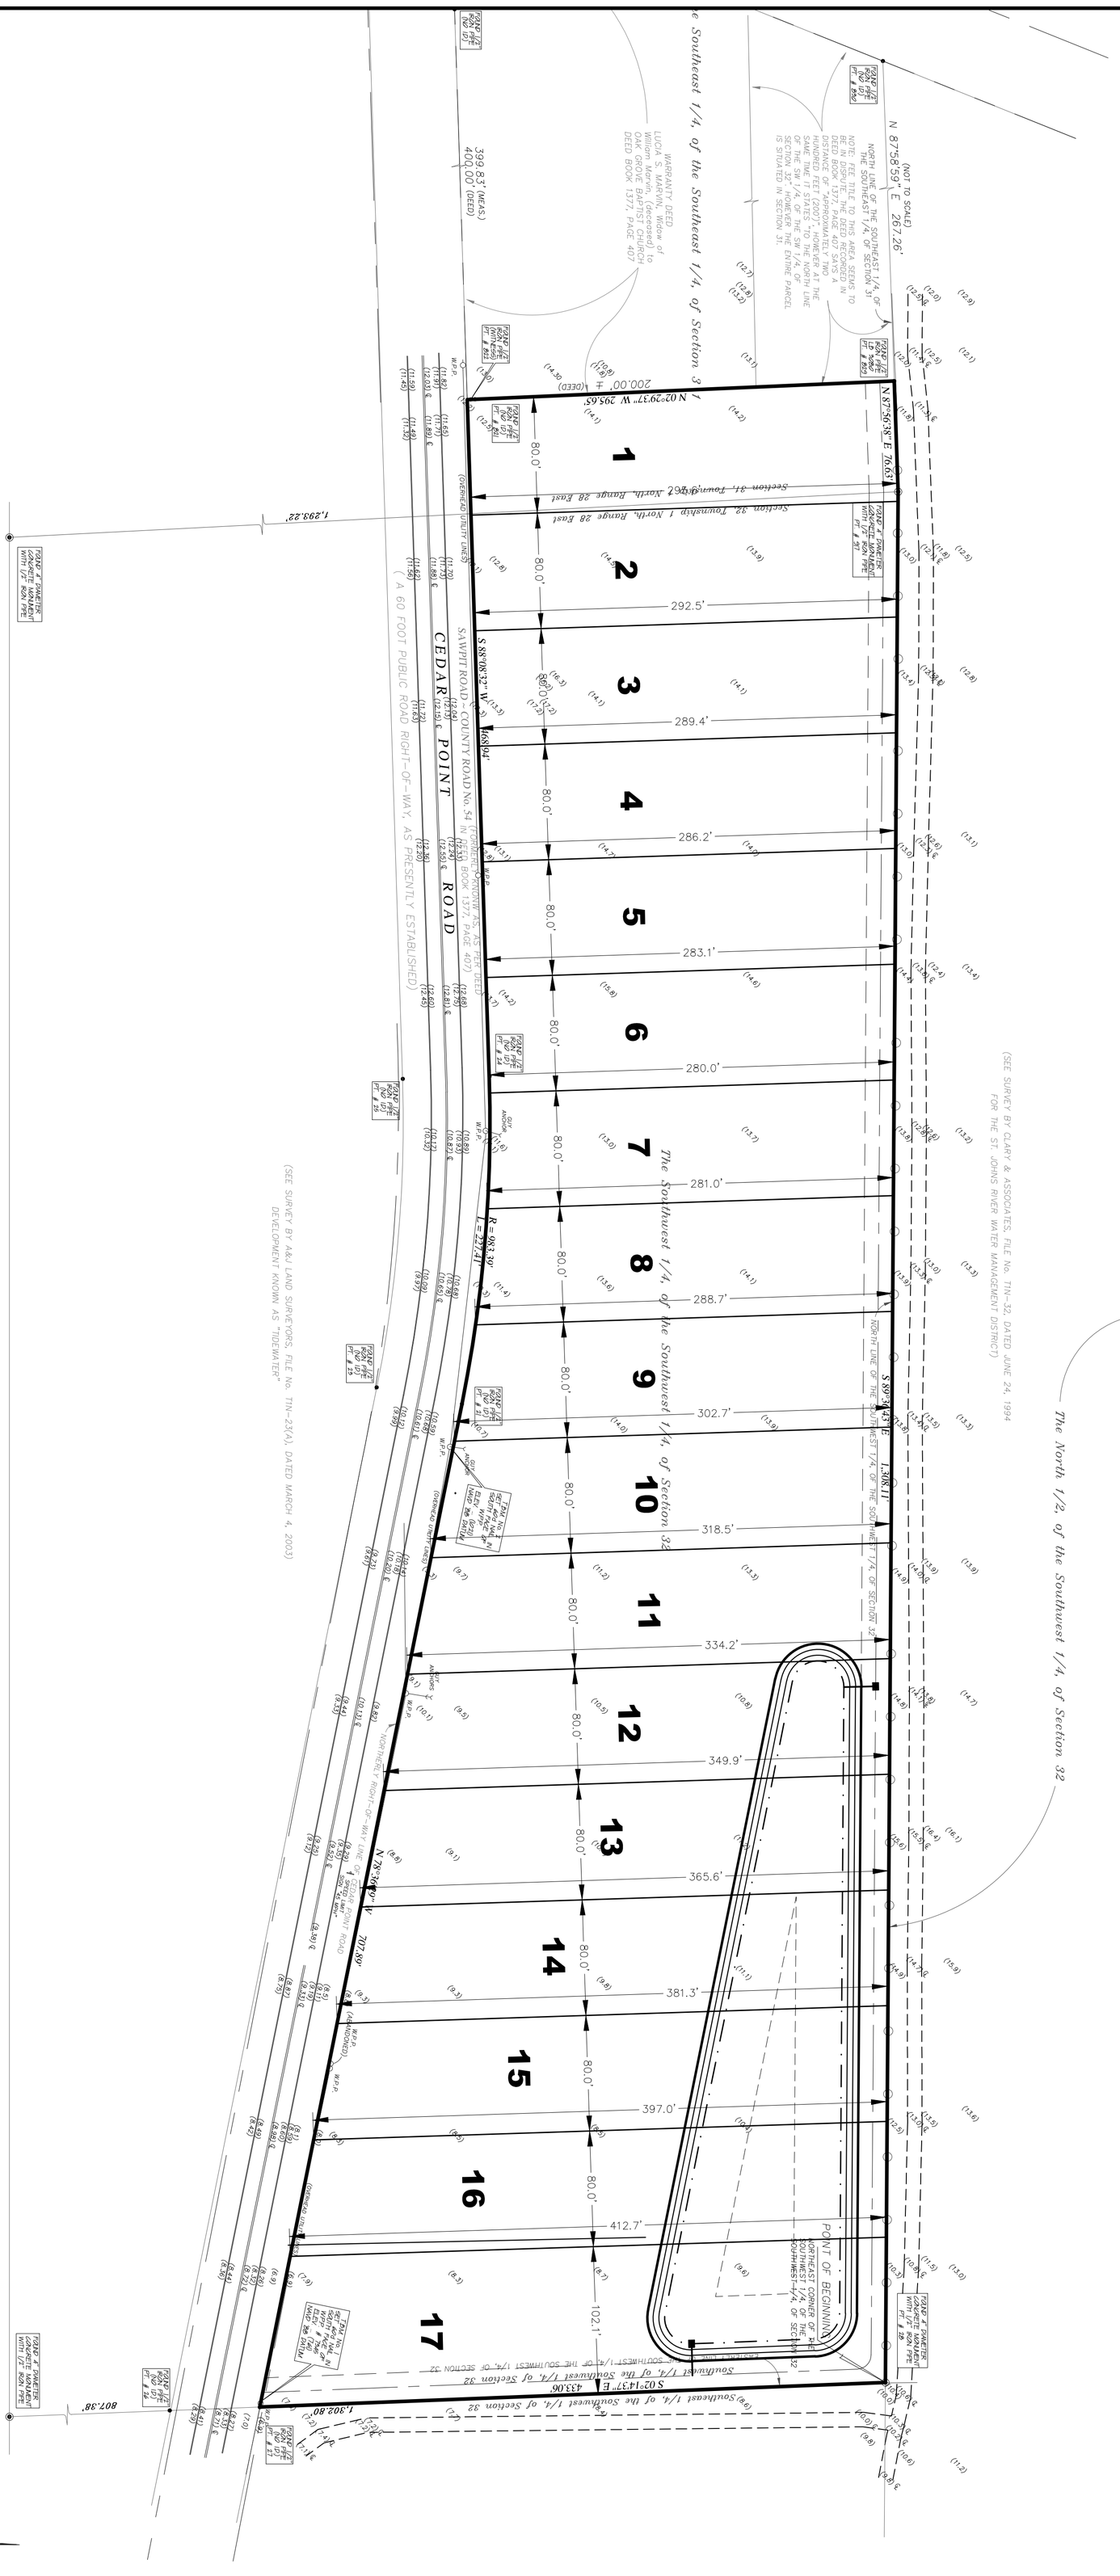

Fig. 1
DRAWING NUMBER

Access Environmental & Engineering, Inc.
425 Crescent Pond Drive
Saint Johns, FL 32259
(904) 731-LAND (5263)

PRELIMINARY SITE PLAN

RAWLS RANCH
DUVAL COUNTY
JACKSONVILLE, FL

AE&E NO.	20-2001-00
DRAWN BY:	MRL
DESIGNED BY:	MRL
CHECKED BY:	MRL
DATE:	07-15-2020

REVISIONS:

PLANS PREPARED UNDER THE DIRECTION OF:

MICHAEL R. LIHGT
P.E. 70690

C:\Users\Mike\Dropbox\AE&E Files\2020\RawlsRanch\CAD\Base--20-2001-00--RawlsRanch-Layout3.dwg

PLOTTED: 15-Jul-20 - 1:55 PM, BY: Mike