IMPORTANT PROJECT INFORMATION

1. THE ARCHITECTURAL SITE PLAN IS TO BE USED FOR GENERAL INFORMATION, BUILDING IDENTIFICATION AND RELATIVE POSITIONING OF BUIDLINGS ONLY.
2. COORDINATE WITH ALL LANDSCAPE, ELETRICAL, PLUMBING AND MECHANICAL ENGINEERING DOCUMENTS AFFECTING CONSTRUCTION. PRIOR TO FABRICATION PURCHASE OR INSTALLATION OF ANY EQUIPMENT.
3. ALL LANDSCAPE SHOWN IS FOR GENERAL REFERENCE, IT IS A COMBINATION OF NEW AND EXISTING, LANDSCAPE IS N.IC

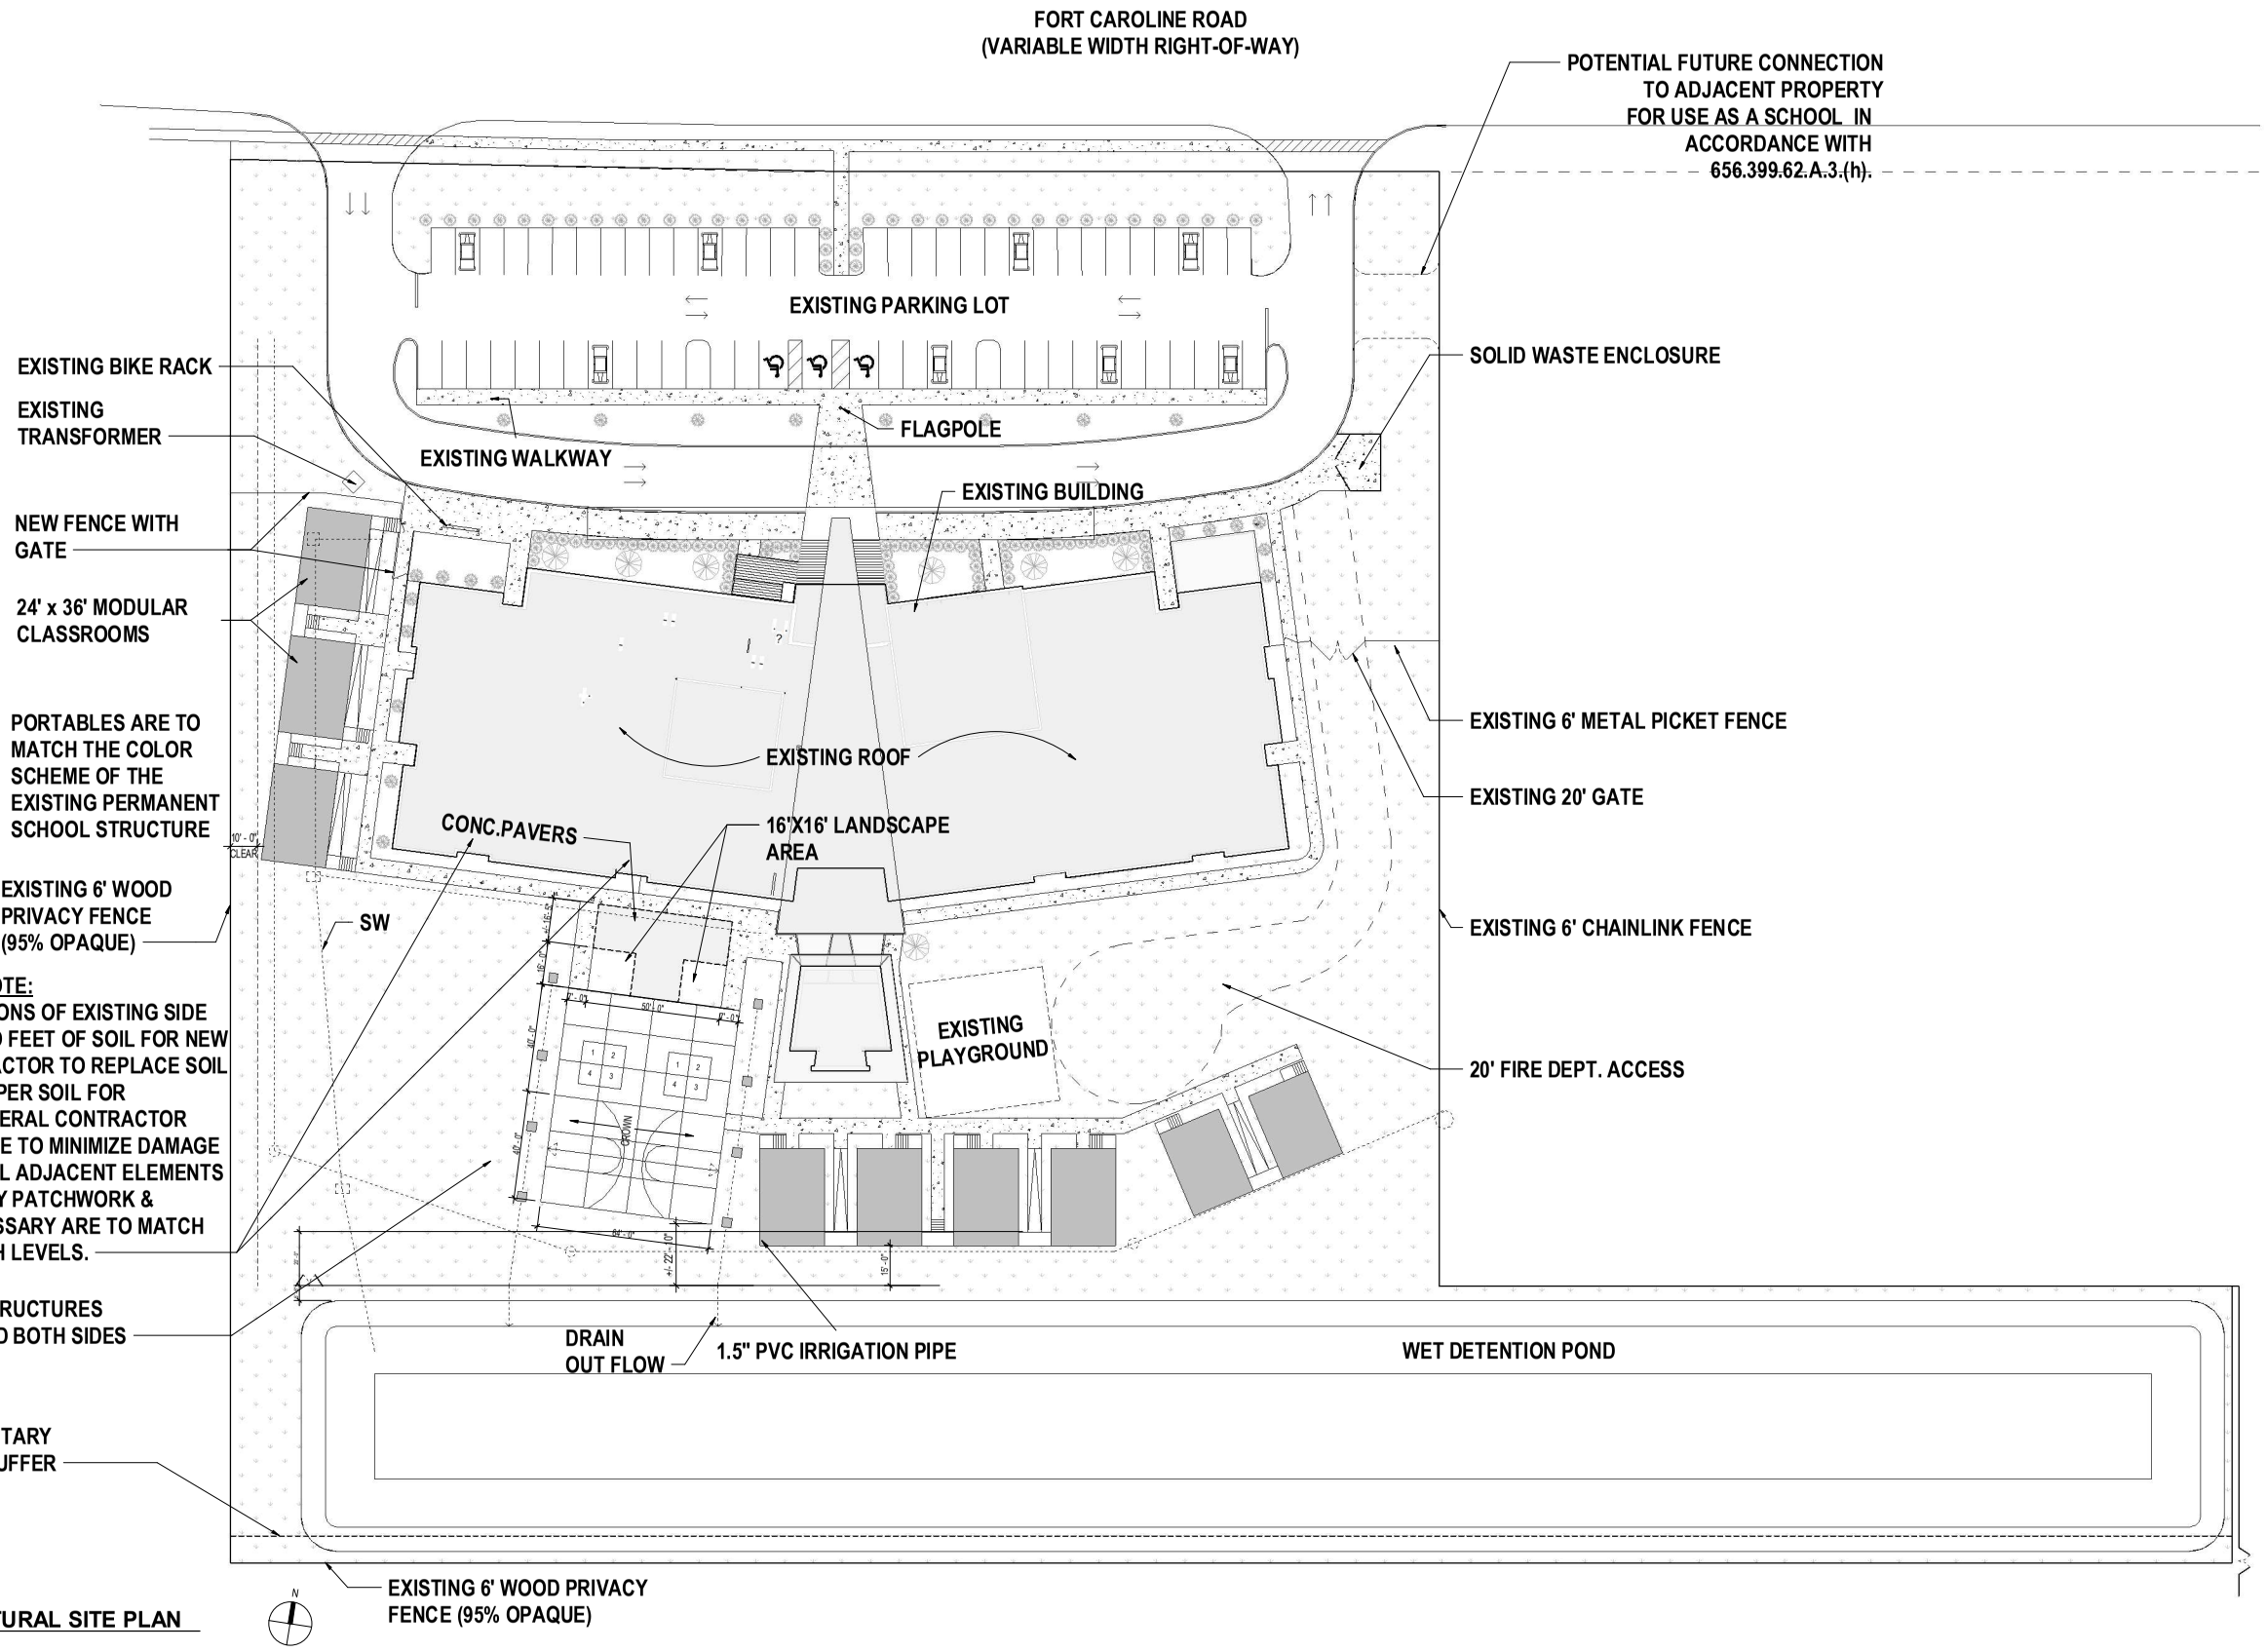

1 **ARCHITECTURAL SITE PLAN**
SCALE: 1/32" = 1'-0"

August 26, 2024

Revised Exhibit 4

Page 1 of 1

8/26/2024 1:47:16 PM
BIM 360://21019_Vestcor Arlington School/21019_Vestcor Arlington School 1.rvt

Copyright © 2020. This drawing is the instrument of service and property of PQH Group. AA26002996. Any use or reproduction without the expressed written permission of this corporation is prohibited. All rights of design and invention are expressly reserved.

PQH GROUP
ARCHITECTURE-INTERIORS
DESIGN-BUILD SERVICES
4141 Southpoint Drive East
Jacksonville, Florida 32216
(904) 224-0001 www.pqh.com

Frank Ringhofer

DATE: 08/26/2024
JOB NO.: 21019

MARK	REVISION DATE	DESCRIPTION

VESTCOR ARLINGTON SCHOOL
VESTCOR
5900 Fort Caroline Road Jacksonville Florida 32277

100% PERMIT SUBMITTAL

PROPOSED MODULAR SITE PLAN

SHEET ID:
AS102