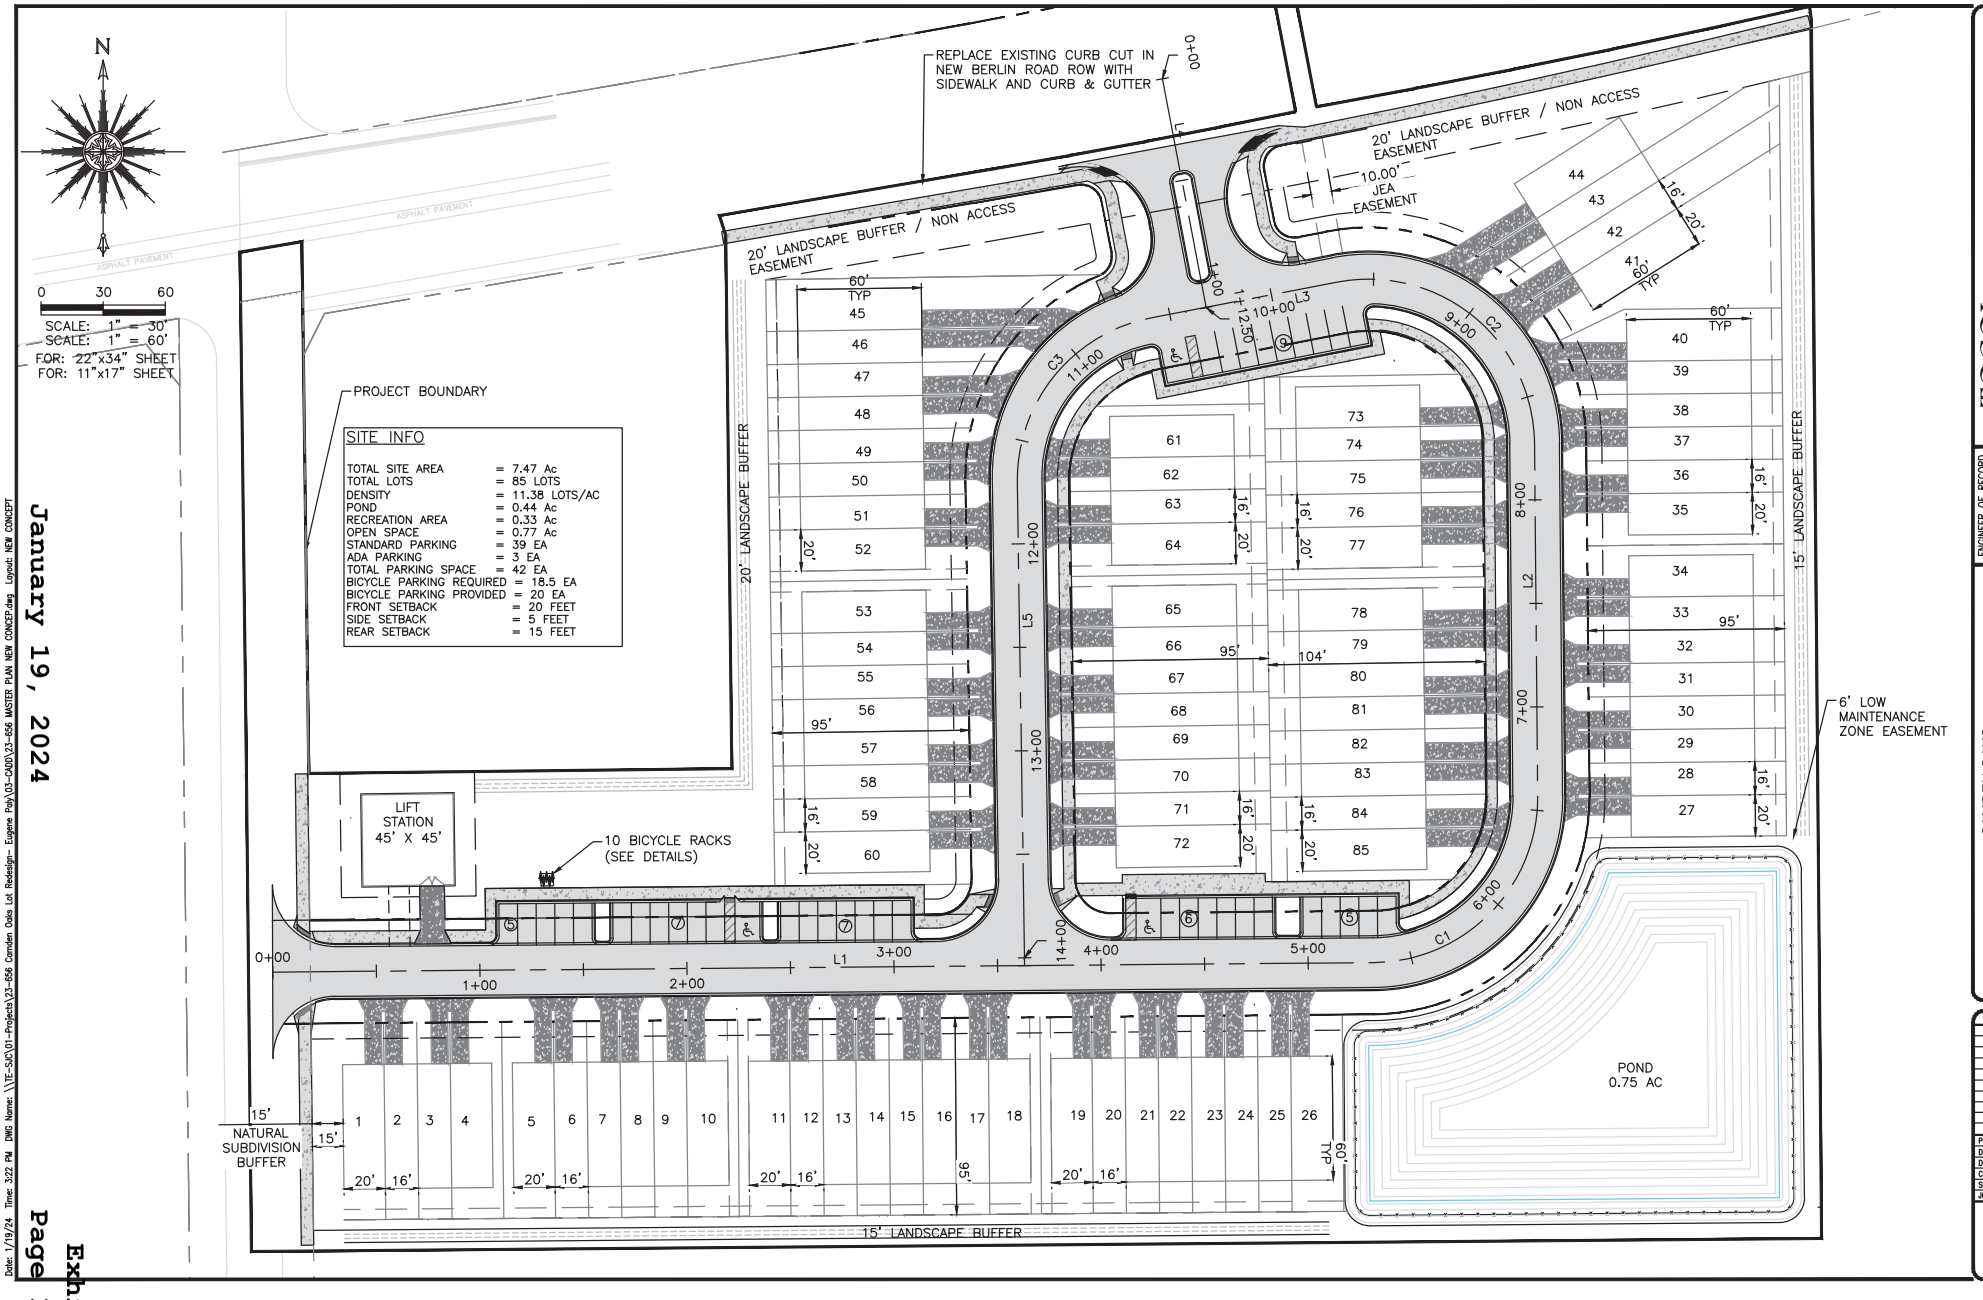

TOCOL Engineering, LLC
714 NORTH ORANGE AVENUE, GREEN COVE SPRINGS, FL 32043
PH: 904-215-1388 E.B. NUMBER: 26383

ENGINEER OF RECORD
JOHN J. MAHONEY III
FLORIDA
REGISTRATION NUMBER: 40177

CAMDEN OAKS
FOR
CORTEZ POINTE INC.
GEOMETRY PLAN

REVISIONS

PLOT DATE:
DRAWN BY:
DESIGNED BY:
CHECKED BY:
SCALE:
JOB NO.:

SHEET NO.
5A

Date: 1/19/24 Time: 3:22 PM DWG Name: \\TE-SJC\01-Projects\23-656 Camden Oaks Lot Redesign- Eugene Poly\03-CADD\23-656 MASTER PLAN NEW CONCEPT.dwg Layout: NEW CONCEPT

January 19, 2024

Exhibit 4