SITE PLAN APPROVED BY ORD. 85-1403

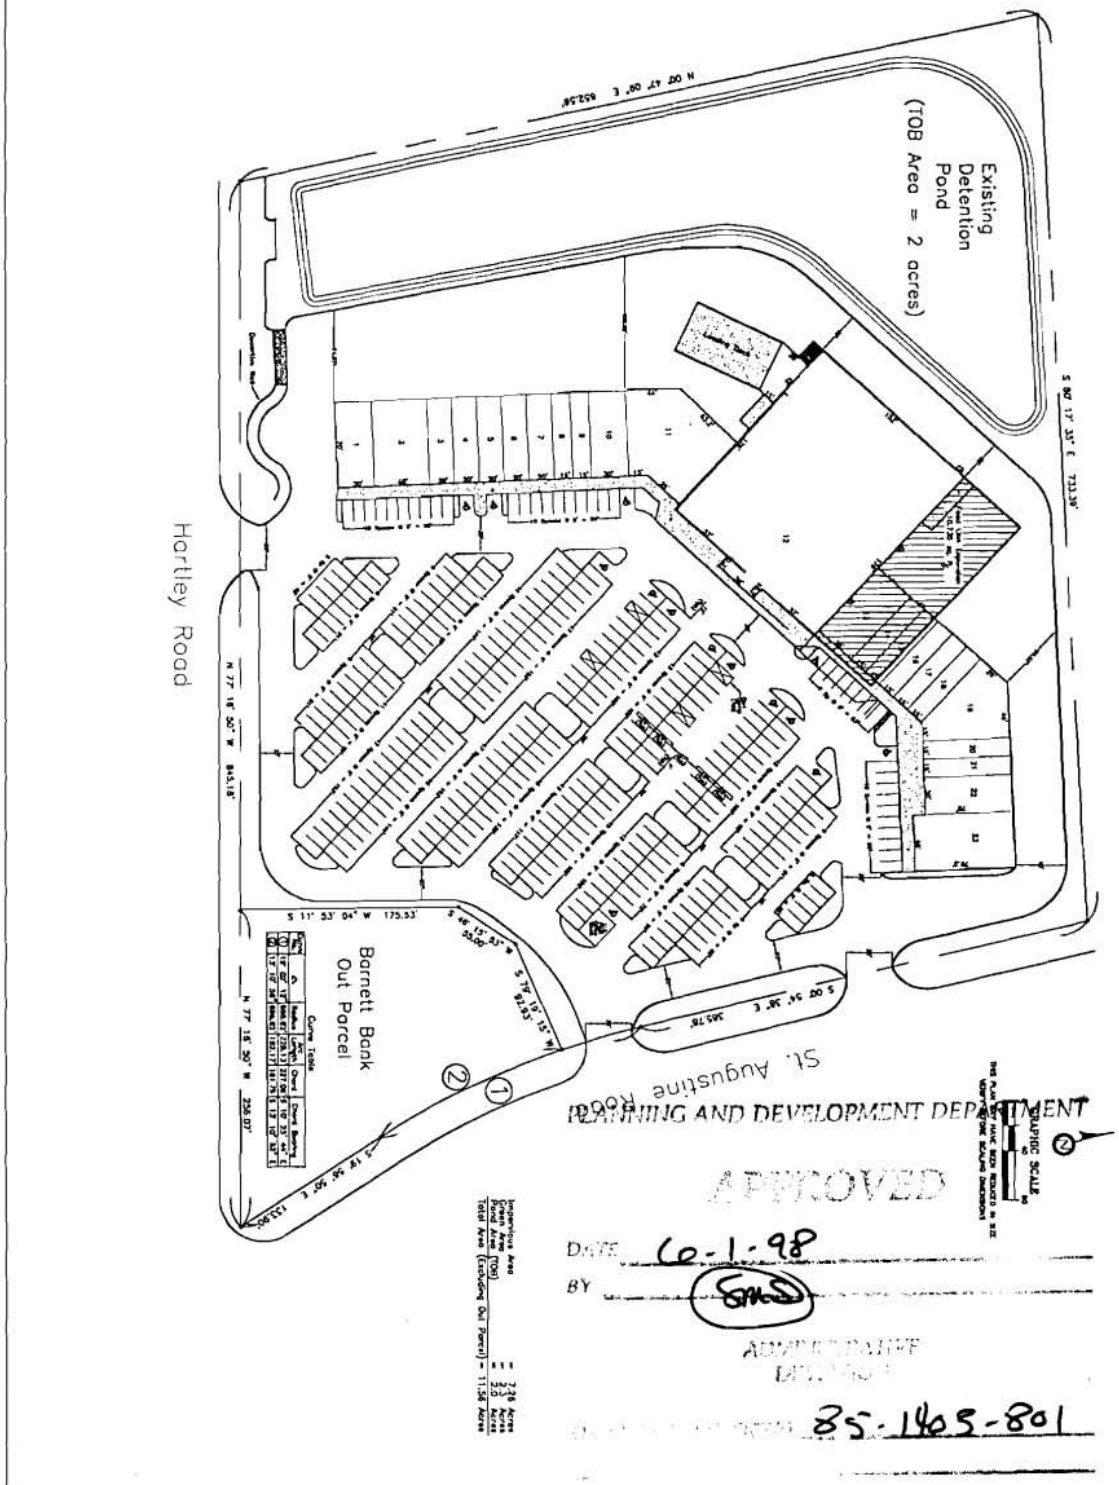

CrossRoads @ Mandarin
Food Lion Expansion

Proposed Site Plan

Scale: 1" = 100'
Date: 3/17/98
Section: 37
Township: 2 South
Range: 29 East

IHW
Ivey, Harris & Walls, Inc.
7899 Baymeadows Way, Suite 5 Jacksonville, Florida
Phone: 904-733-6727 Fax: 904-733-3083
PLANNING ENGINEERING LANDSCAPE ARCHITECTURE
ENVIRONMENTAL SERVICES TRANSPORTATION DESIGN
Orlando Jacksonville Palm Beach Gardens