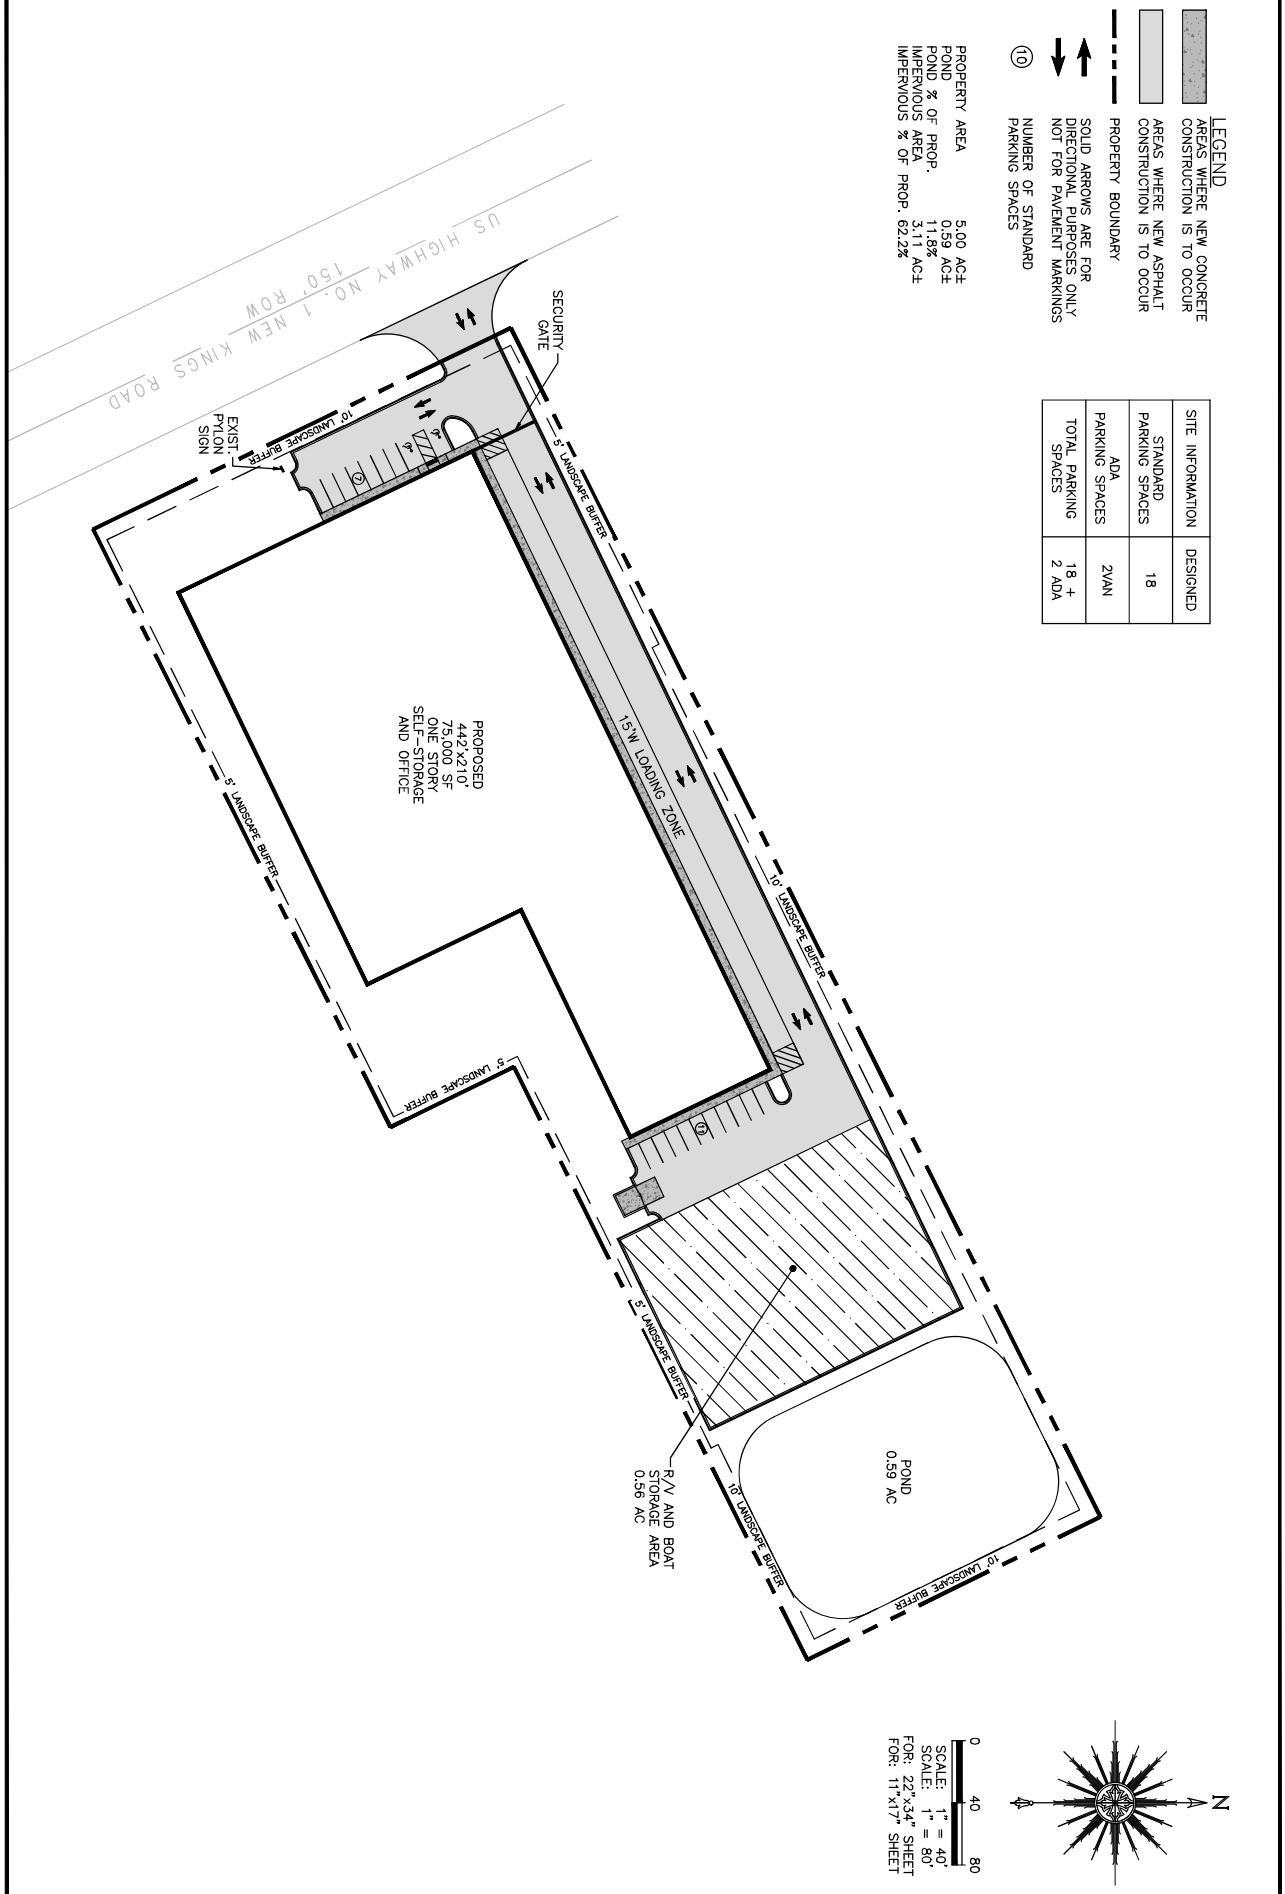

NEW KINGS ROAD STORAGE FOR BENJAMIN HALLETT	ENGINEER OF RECORD CHARLES SOHM	TOCOI Engineering, LLC	
PRELIMINARY PLAN DETAILS	FLORIDA REGISTRATION NUMBER: 79289	714 NORTH ORANGE AVENUE, GREEN COVE SPRINGS, FL 32043 PH: 904-215-1388 E.B. NUMBER: 26383	

SHEET NO. P3 | PLOT DATE: | DRAWN BY: | DESIGNED BY: | CHECKED BY: | SCALE: | JOB NO.: | REVISIONS