Revised Exhibit 4

September 11, 2024

Page 1 of 1

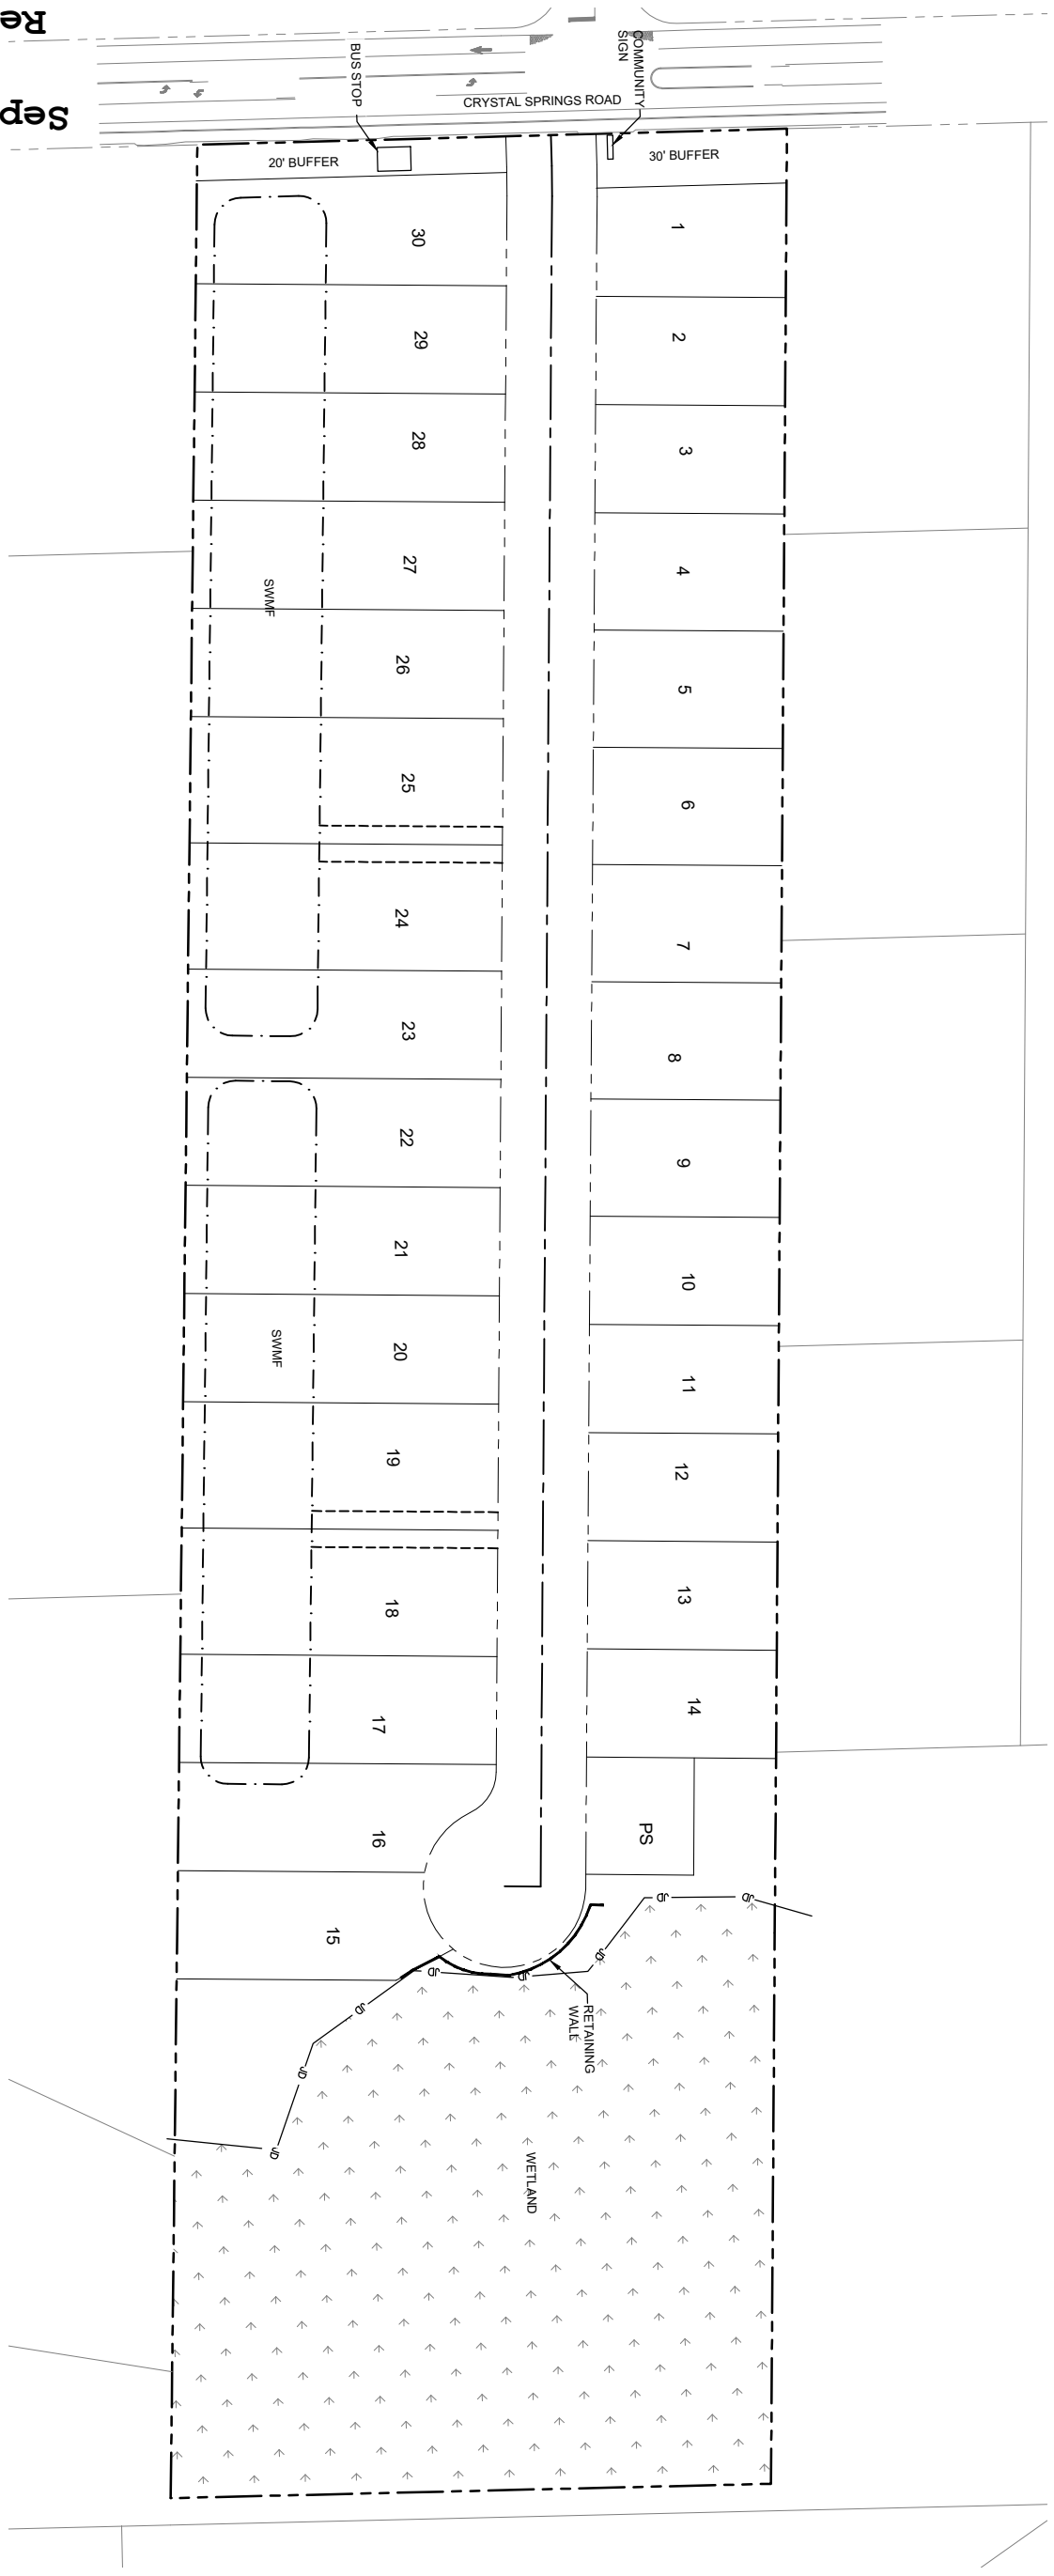

SITE DATA

30 - 60'x105'(MIN) LOTS

09/11/2024

C6

SHEET NO.

© LATEST DATE HEREON

JOB NO.: 2139.015

SCALE: AS NOTED

CHECKED BY: MaB

DESIGNED BY: MCB

DRAWN BY: GWW/MCB

PLOT DATE:

REVISIONS

TANNER POINT
FOR
CLDG LAND V, LLC

PRELIMINARY SITE PLAN 6

DOMINION ENGINEERING GROUP, INC.

PLANNERS AND ENGINEERS

4348 SOUTHPOINT BLVD, SUITE 201, JACKSONVILLE, FLORIDA 32216

TEL: 904-854-4500 REGISTRY NUMBER: 26821

www.dom-eng.com

Z:\General Civil\Corner Lot Development\Crystal Springs\Cadd\concept\CONCEPT TEMPLATE 6.dwg Sep 11, 2024 - 8:57am