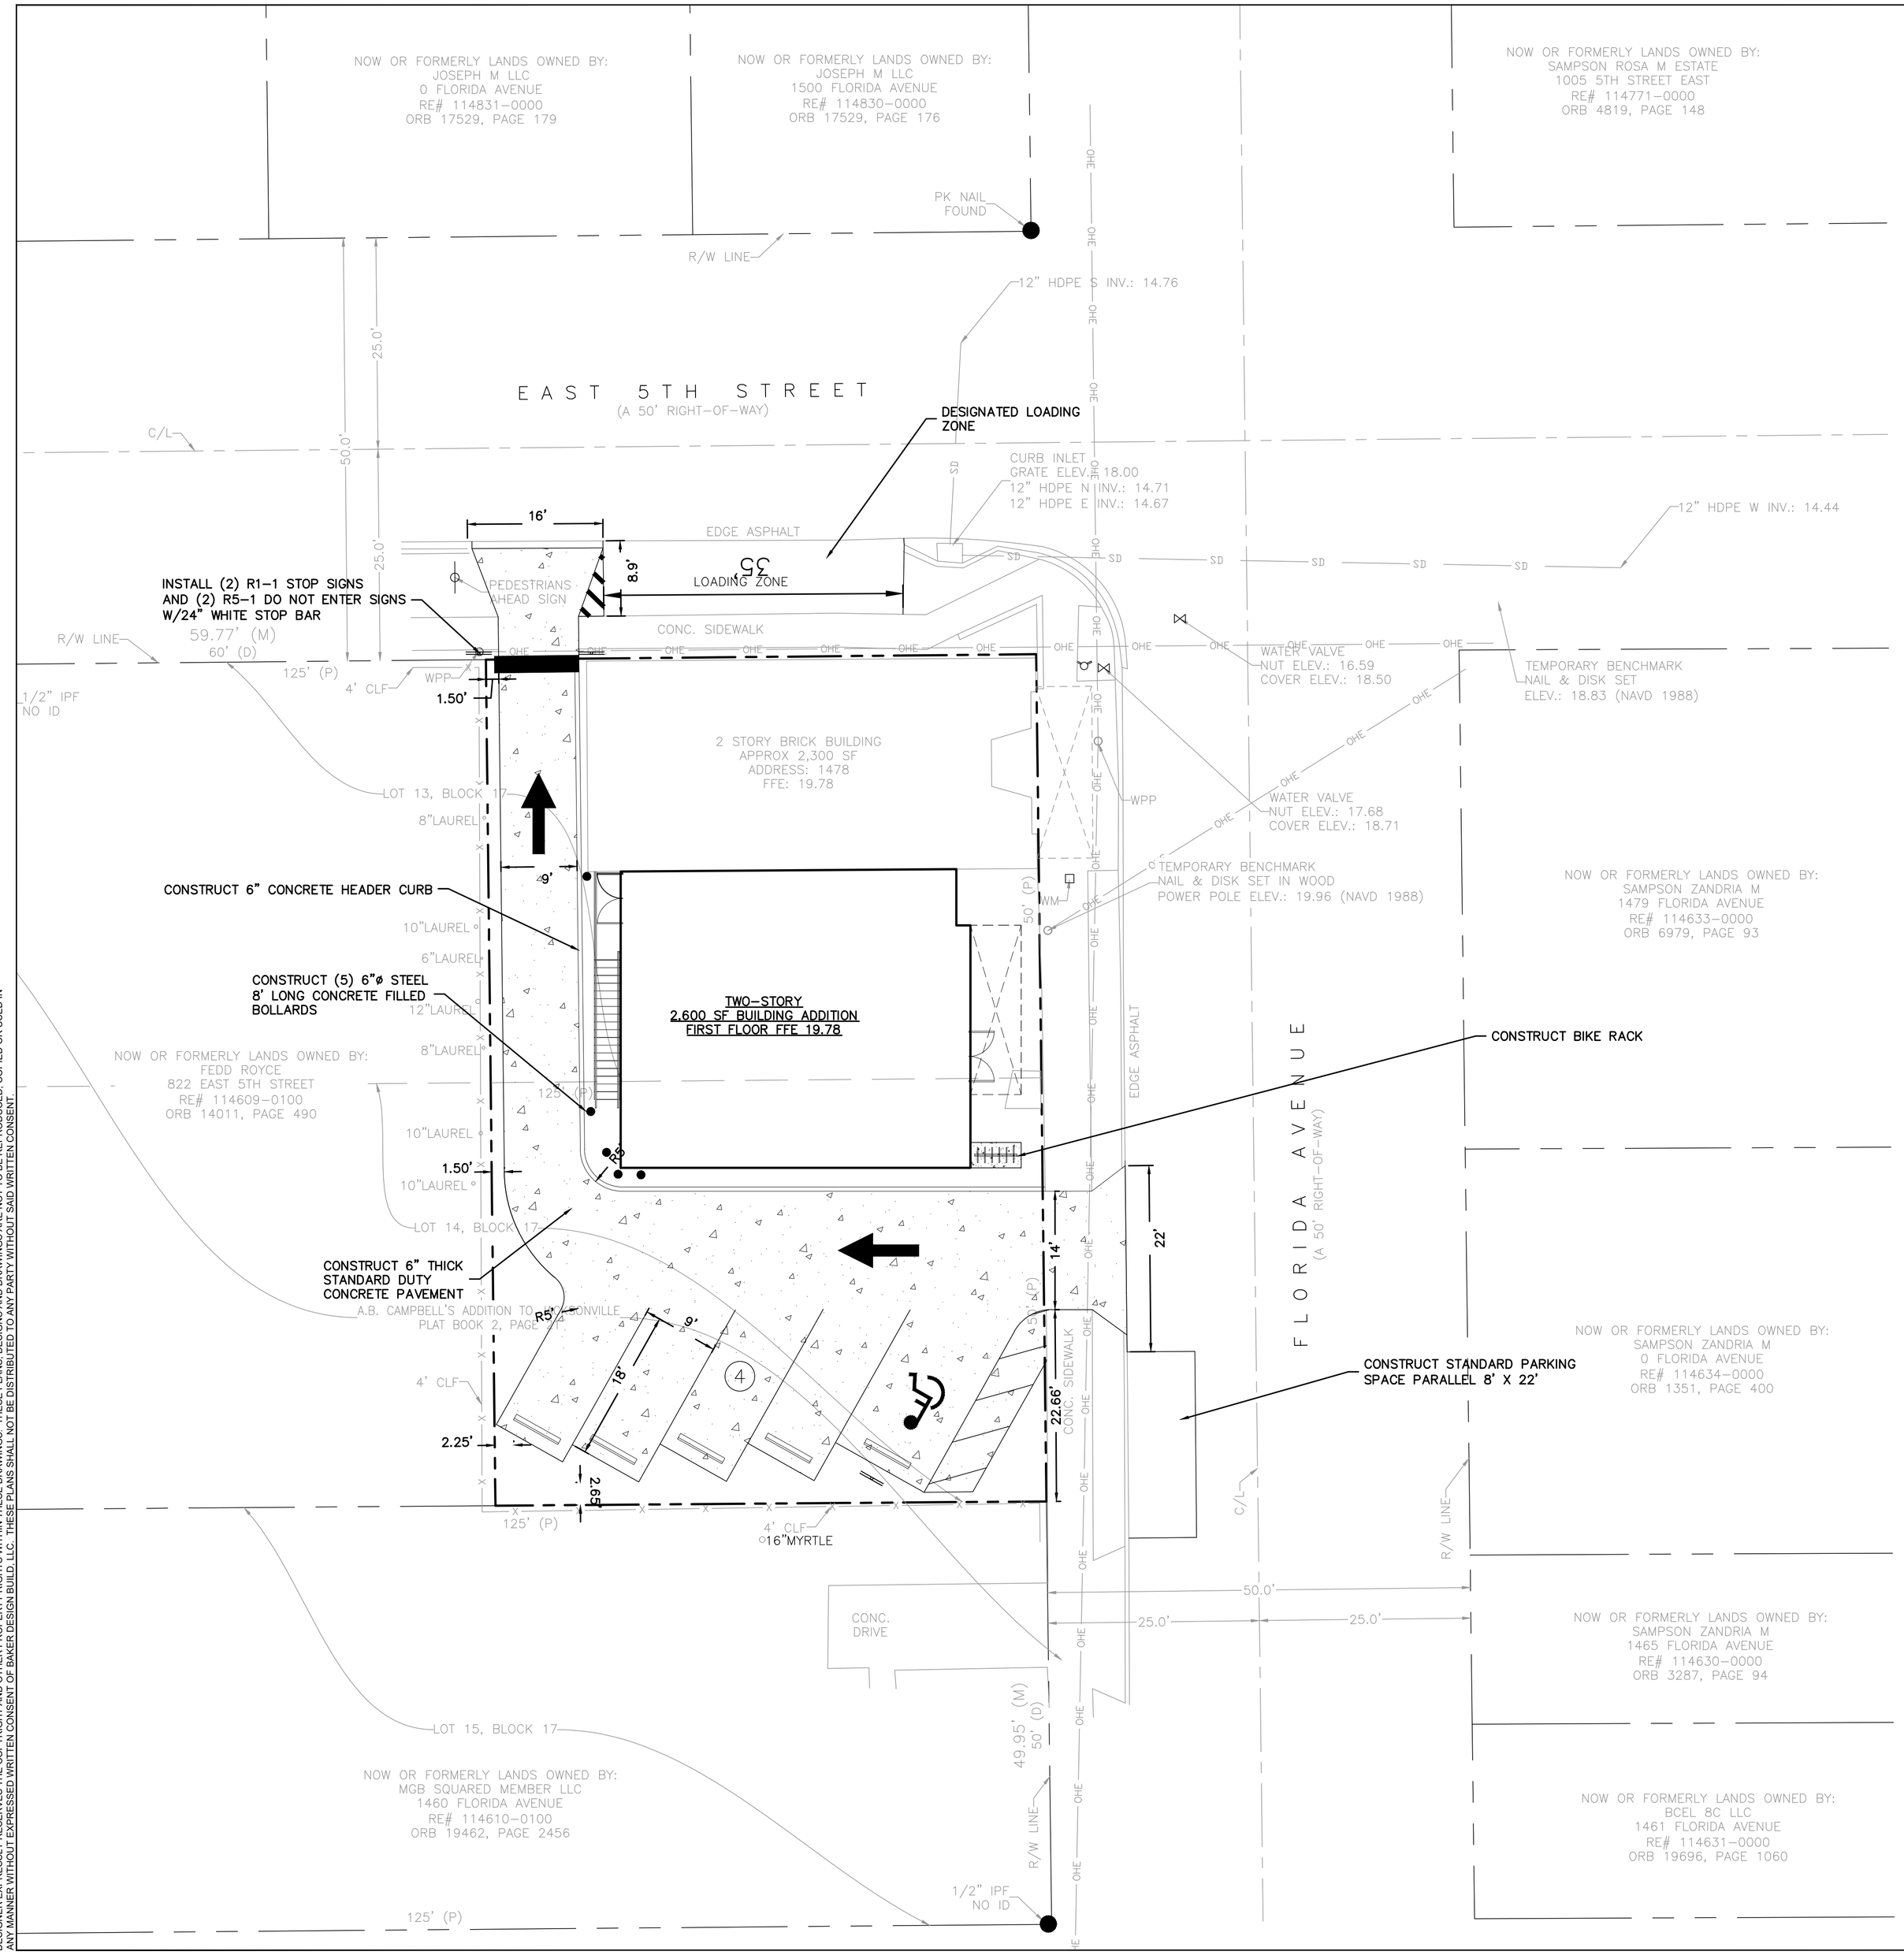


**PRELIMINARY NOT FOR CONSTRUCTION**

THIS DRAWING IS NOT FINAL FORM AND IS BEING TRANSMITTED SOLELY FOR REVIEW, COMMENT AND INTERPRETATION BY THE PUBLIC AGENCY. FURTHERMORE, THIS DOCUMENT MAY SUBSEQUENTLY BE REVISED BY THE ENGINEER TO REFLECT RESOLUTION OF ISSUES WITH THE PUBLIC AGENCY PRIOR TO FINAL ACTION BY THE AGENCY. CHANGES, REVISIONS AND MODIFICATIONS MAY PROMPT ADDITIONAL DOCUMENT SUBMITTAL FOR AGENCY APPROVAL.

SCALE: 1"= 10'-0"
0 5' 10' 20'

| GENERAL SITE INFORMATION | |
|---|---|
| City Development Number | - |
| Concurrency Application Number | - |
| Property Appraiser Number (RE #) | 114609-0000 |
| Zoning Designation | RMD-A |
| PUD Ordinance Number | - |
| FIRM - Community - Panel | 12031C0359J |
| Flood Zones (Show in Plans) | X |
| Building Set Back: | |
| Front | 20 FEET |
| Side | 20 FEET |
| Rear | 20 FEET |
| Building Height | 35 FEET |


BAKER Design Build
219 N. Newnan Street, 2nd Floor, Jacksonville FL 32202
p 904 356 8520 f 904 559 2678 bakerdesign.build
C.A No. 32489


**Exhibit 4** Page 1 of 1

February 11, 2022

**REVISIONS**

| No. | Date | Revision |
|---|---|---|
| - | - | - |
| - | - | - |
**Debs Store**
1478 Florida Avenue
Jacksonville, Florida 32206

Project Number
21-0217

Sheet Name
**Conceptual Site Plan**

Sheet Number
**PUD**


DESIGNER EXPRESSLY RESERVES THE COPYRIGHT AND OTHER PROPERTY RIGHTS WITHIN THESE DRAWINGS. THESE PLANS, DESIGNS AND DRAWINGS ARE NOT TO BE REPRODUCED, COPIED OR USED IN ANY MANNER WITHOUT EXPRESSED WRITTEN CONSENT OF BAKER DESIGN BUILD LLC. THESE PLANS SHALL NOT BE DISTRIBUTED TO ANY PARTY WITHOUT SAID WRITTEN CONSENT.