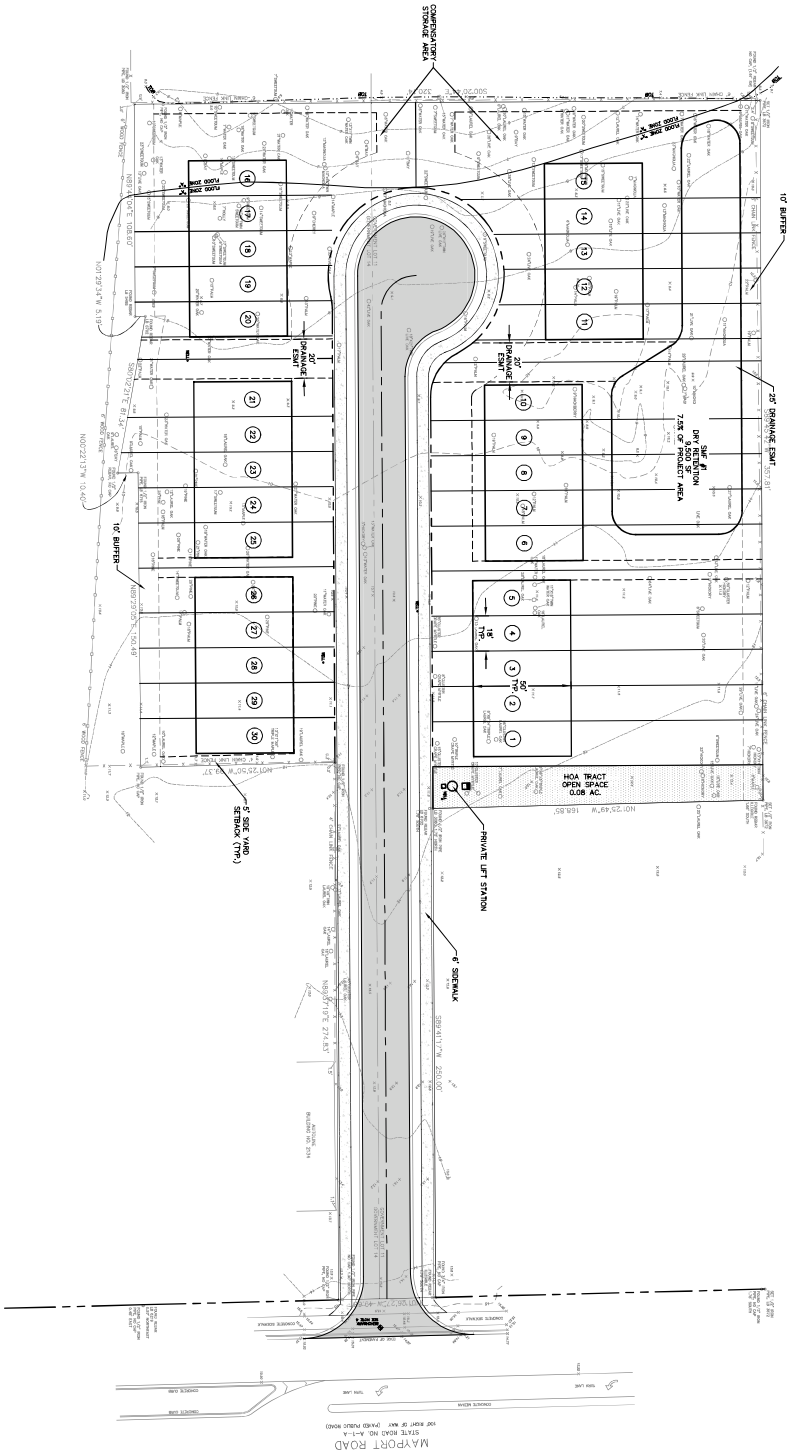

30'

Sheet ###	Project No. ##########	CHARLES E. KENNEDY, P.E. P.E. NUMBER: 81717 Reg. Engineer	MAYPORT RD TOWNHOMES JACKSONVILLE, FL PREPARED FOR BEACHES HABITAT
Scale: 1" = 30'	Date: #####		CONCEPTUAL SITE PLAN ALT 2

No.	Date	Revision	By
1	##		
2	##		
3	##		
4	##		
5	##		
6	#####		
7	##		

KENNEDY CIVIL SERVICES
12375 Shore Acres Drive, Jacksonville, Florida 32225
904.683.1748 · chuck@kennedycivilservices.com
Florida Registry 34764

THIS DRAWING IS THE PROPERTY OF KENNEY CIVIL SERVICES, INC. AND IS NOT TO BE REPRODUCED OR COPIED IN WHOLE OR IN PART. IT IS NOT TO BE USED ON ANY OTHER PROJECT AND IS TO BE RETURNED ON REQUEST.

February 3, 2022