LEGAL DESCRIPTION

A PART OF THE FRANCIS RICHARD GRANT, SECTIONS 50 AND 56, TOWNSHIP 3 SOUTH, RANGE 27 EAST, DUVAL COUNTY, FLORIDA, BEING MORE PARTICULARLY DESCRIBED AS FOLLOWS:

FOR A POINT OF REFERENCE, COMMENCE AT THE INTERSECTION OF THE CENTERLINE OF SOUTHPOINT PARKWAY, A 70 FOOT RIGHT OF WAY AS ESTABLISHED BY OFFICIAL RECORDS VOLUME 6170, PAGE 1255 OF THE CURRENT PUBLIC RECORDS OF DUVAL COUNTY, FLORIDA WITH THE SOUTHWESTERLY RIGHT OF WAY LINE OF SALISBURY ROAD (AVENUE), A 60 FOOT RIGHT OF WAY AS NOW ESTABLISHED; THENCE SOUTH 14°39'10" EAST, ALONG SAID SOUTHWESTERLY RIGHT OF WAY LINE, 467.57 FEET; THENCE SOUTH 75°20'50" WEST, DEPARTING SAID RIGHT OF WAY LINE, 755.70 FEET; THENCE SOUTH 14°39'10" EAST, 95.53 FEET TO A POINT ON A CURVE CONCAVE NORTHEASTERLY AND HAVING A RADIUS OF 83.62 FEET AND THE POINT OF BEGINNING.

FROM SAID POINT OF BEGINNING, THENCE NORTHWESTERLY ALONG THE ARC OF SAID CURVE, THROUGH A CENTRAL ANGLE OF 62°18'44", AN ARC DISTANCE OF 90.94 FEET TO A POINT OF REVERSE CURVATURE, SAID ARC BEING SUBTENDED BY A CHORD BEARING AND DISTANCE OF NORTH 70°31'01" WEST, 86.53 FEET; THENCE NORTHWESTERLY ALONG THE ARC OF A CURVE CONCAVE SOUTHWESTERLY, HAVING A RADIUS OF 20.00 FEET, THROUGH A CENTRAL ANGLE OF 67°51'43", AN ARC DISTANCE OF 23.69 FEET TO THE POINT OF TANGENCY OF SAID CURVE, SAID ARC BEING SUBTENDED BY A CHORD BEARING AND DISTANCE OF NORTH 72°09'16" WEST, 22.33 FEET; THENCE SOUTH 75°16'57" WEST, 494.18 FEET TO THE POINT OF CURVATURE OF A CURVE CONCAVE SOUTHEASTERLY, HAVING A RADIUS OF 71.59 FEET; THENCE SOUTHWESTERLY ALONG THE ARC OF SAID CURVE THROUGH A CENTRAL ANGLE OF 70°07'51", AN ARC DISTANCE OF 108.87 FEET TO THE POINT OF TANGENCY OF SAID CURVE, SAID ARC BEING SUBTENDED BY A CHORD BEARING AND DISTANCE OF SOUTH 31°43'02" WEST, 98.68 FEET; THENCE SOUTH 11°50'54" EAST, 51.55 FEET TO THE POINT OF CURVATURE OF A CURVE CONCAVE EASTERLY, HAVING A RADIUS 132.76 FEET; THENCE SOUTHEASTERLY ALONG THE ARC OF SAID CURVE, THROUGH A CENTRAL ANGLE OF 32°48'47", AN ARC DISTANCE OF 76.03 FEET TO THE POINT OF TANGENCY OF SAID CURVE, SAID ARC BEING SUBTENDED BY A CHORD BEARING AND DISTANCE OF SOUTH 28°15'17" EAST, 75.00 FEET; THENCE SOUTH 44°39'41" EAST, 216.97 FEET; THENCE SOUTH 42°03'37" EAST, 325.70 FEET TO THE POINT OF CURVATURE OF A CURVE CONCAVE WESTERLY AND HAVING A RADIUS OF 652.64 FEET; THENCE SOUTHEASTERLY ALONG THE ARC OF SAID CURVE, THROUGH A CENTRAL ANGLE OF 10°22'09" AN ARC DISTANCE OF 118.11 FEET TO THE POINT OF TANGENCY OF SAID CURVE, SAID ARC BEING SUBTENDED BY A CHORD BEARING AND DISTANCE OF SOUTH 36°52'32" EAST, 117.95 FEET; THENCE SOUTH 31°41'28" EAST, 15.93 FEET TO THE POINT OF CURVATURE OF A CURVE CONCAVE EASTERLY, HAVING A RADIUS OF 333.14 FEET; THENCE SOUTHEASTERLY ALONG THE ARC OF SAID CURVE, THROUGH A CENTRAL ANGLE OF 21°28'26", AN ARC DISTANCE OF 124.86 FEET TO THE POINT OF TANGENCY OF SAID CURVE, SAID ARC BEING SUBTENDED BY A CHORD BEARING AND DISTANCE OF SOUTH 42°25'41" EAST, 124.13 FEET; THENCE SOUTH 53°09'54" EAST, 26.83 FEET; THENCE NORTH 17°29'39" EAST, 91.63 FEET TO A POINT ON A CURVE CONCAVE NORTHERLY, HAVING A RADIUS OF 52.00 FEET; THENCE SOUTHWESTERLY ALONG THE ARC OF SAID CURVE, THROUGH A CENTRAL ANGLE OF 99°37'37", AN ARC DISTANCE OF 90.42 FEET TO THE POINT OF TANGENCY OF SAID CURVE, SAID ARC BEING SUBTENDED BY A CHORD BEARING AND DISTANCE OF SOUTH 79°39'54" WEST, 79.45 FEET; THENCE NORTH 50°31'18" WEST, 21.07 FEET TO THE POINT OF CURVATURE OF CURVE CONCAVE SOUTHEASTERLY, HAVING A RADIUS OF 50.00 FEET; THENCE NORTHWESTERLY ALONG THE ARC OF SAID CURVE, THROUGH A CENTRAL ANGLE OF 91°24'48", AN ARC DISTANCE OF 79.77 FEET TO THE POINT OF TANGENCY OF SAID CURVE, SAID ARC BEING SUBTENDED BY A CHORD BEARING AND DISTANCE OF NORTH 04°48'54" WEST, 71.58 FEET; THENCE NORTH 40°53'30" EAST, 75.33 FEET; THENCE NORTH 20°37'58" EAST, 63.12 FEET; THENCE NORTH 07°38'19" EAST, 57.51 FEET; THENCE NORTH 22°18'53" EAST, 36.75 FEET; THENCE NORTH 33°28'25" EAST, 69.98 FEET; THENCE NORTH 10°35'05" EAST, 70.47 FEET; THENCE NORTH 17°09'25" WEST, 89.25 FEET TO A POINT ON A CURVE CONCAVE SOUTHWESTERLY HAVING A RADIUS OF 144.44 FEET; THENCE NORTHWESTERLY ALONG THE ARC OF SAID CURVE, THROUGH A CENTRAL ANGLE OF 29°31'20", AN ARC DISTANCE OF 74.42 FEET TO A POINT ON SAID CURVE, SAID ARC BEING SUBTENDED BY A CHORD BEARING AND DISTANCE OF NORTH 43°04'35" WEST, 73.60 FEET; THENCE NORTH 30°20'50" EAST, 56.71 FEET; THENCE NORTH 59°39'10" WEST, 125.77 FEET; THENCE NORTH 30°20'50" EAST, 30.00 FEET; THENCE NORTH 59°39'10" WEST, 70.00 FEET; THENCE SOUTH 30°20'50" WEST, 30.00 FEET; THENCE NORTH 59°39'10" WEST, 81.11 FEET; THENCE NORTH 30°20'50" EAST, 14.75 FEET TO A POINT ON A CURVE CONCAVE SOUTHEASTERLY HAVING A RADIUS OF 166.90 FEET; THENCE NORTHEASTERLY ALONG THE ARC OF SAID CURVE, THROUGH A CENTRAL ANGLE OF 36°12'38", AN ARC DISTANCE OF 105.48 FEET TO A POINT ON SAID CURVE, SAID ARC BEING SUBTENDED BY A CHORD BEARING AND DISTANCE OF NORTH 47°16'20" EAST, 103.73 FEET; THENCE NORTH 79°47'33" EAST, 49.51 FEET; THENCE SOUTH 83°41'02" EAST, 44.25 FEET; THENCE SOUTH 71°12'43" EAST, 41.31 FEET; THENCE NORTH 86°11'38" EAST, 32.69 FEET; THENCE NORTH 14°28'54" WEST, 5.97 FEET TO THE POINT OF BEGINNING.

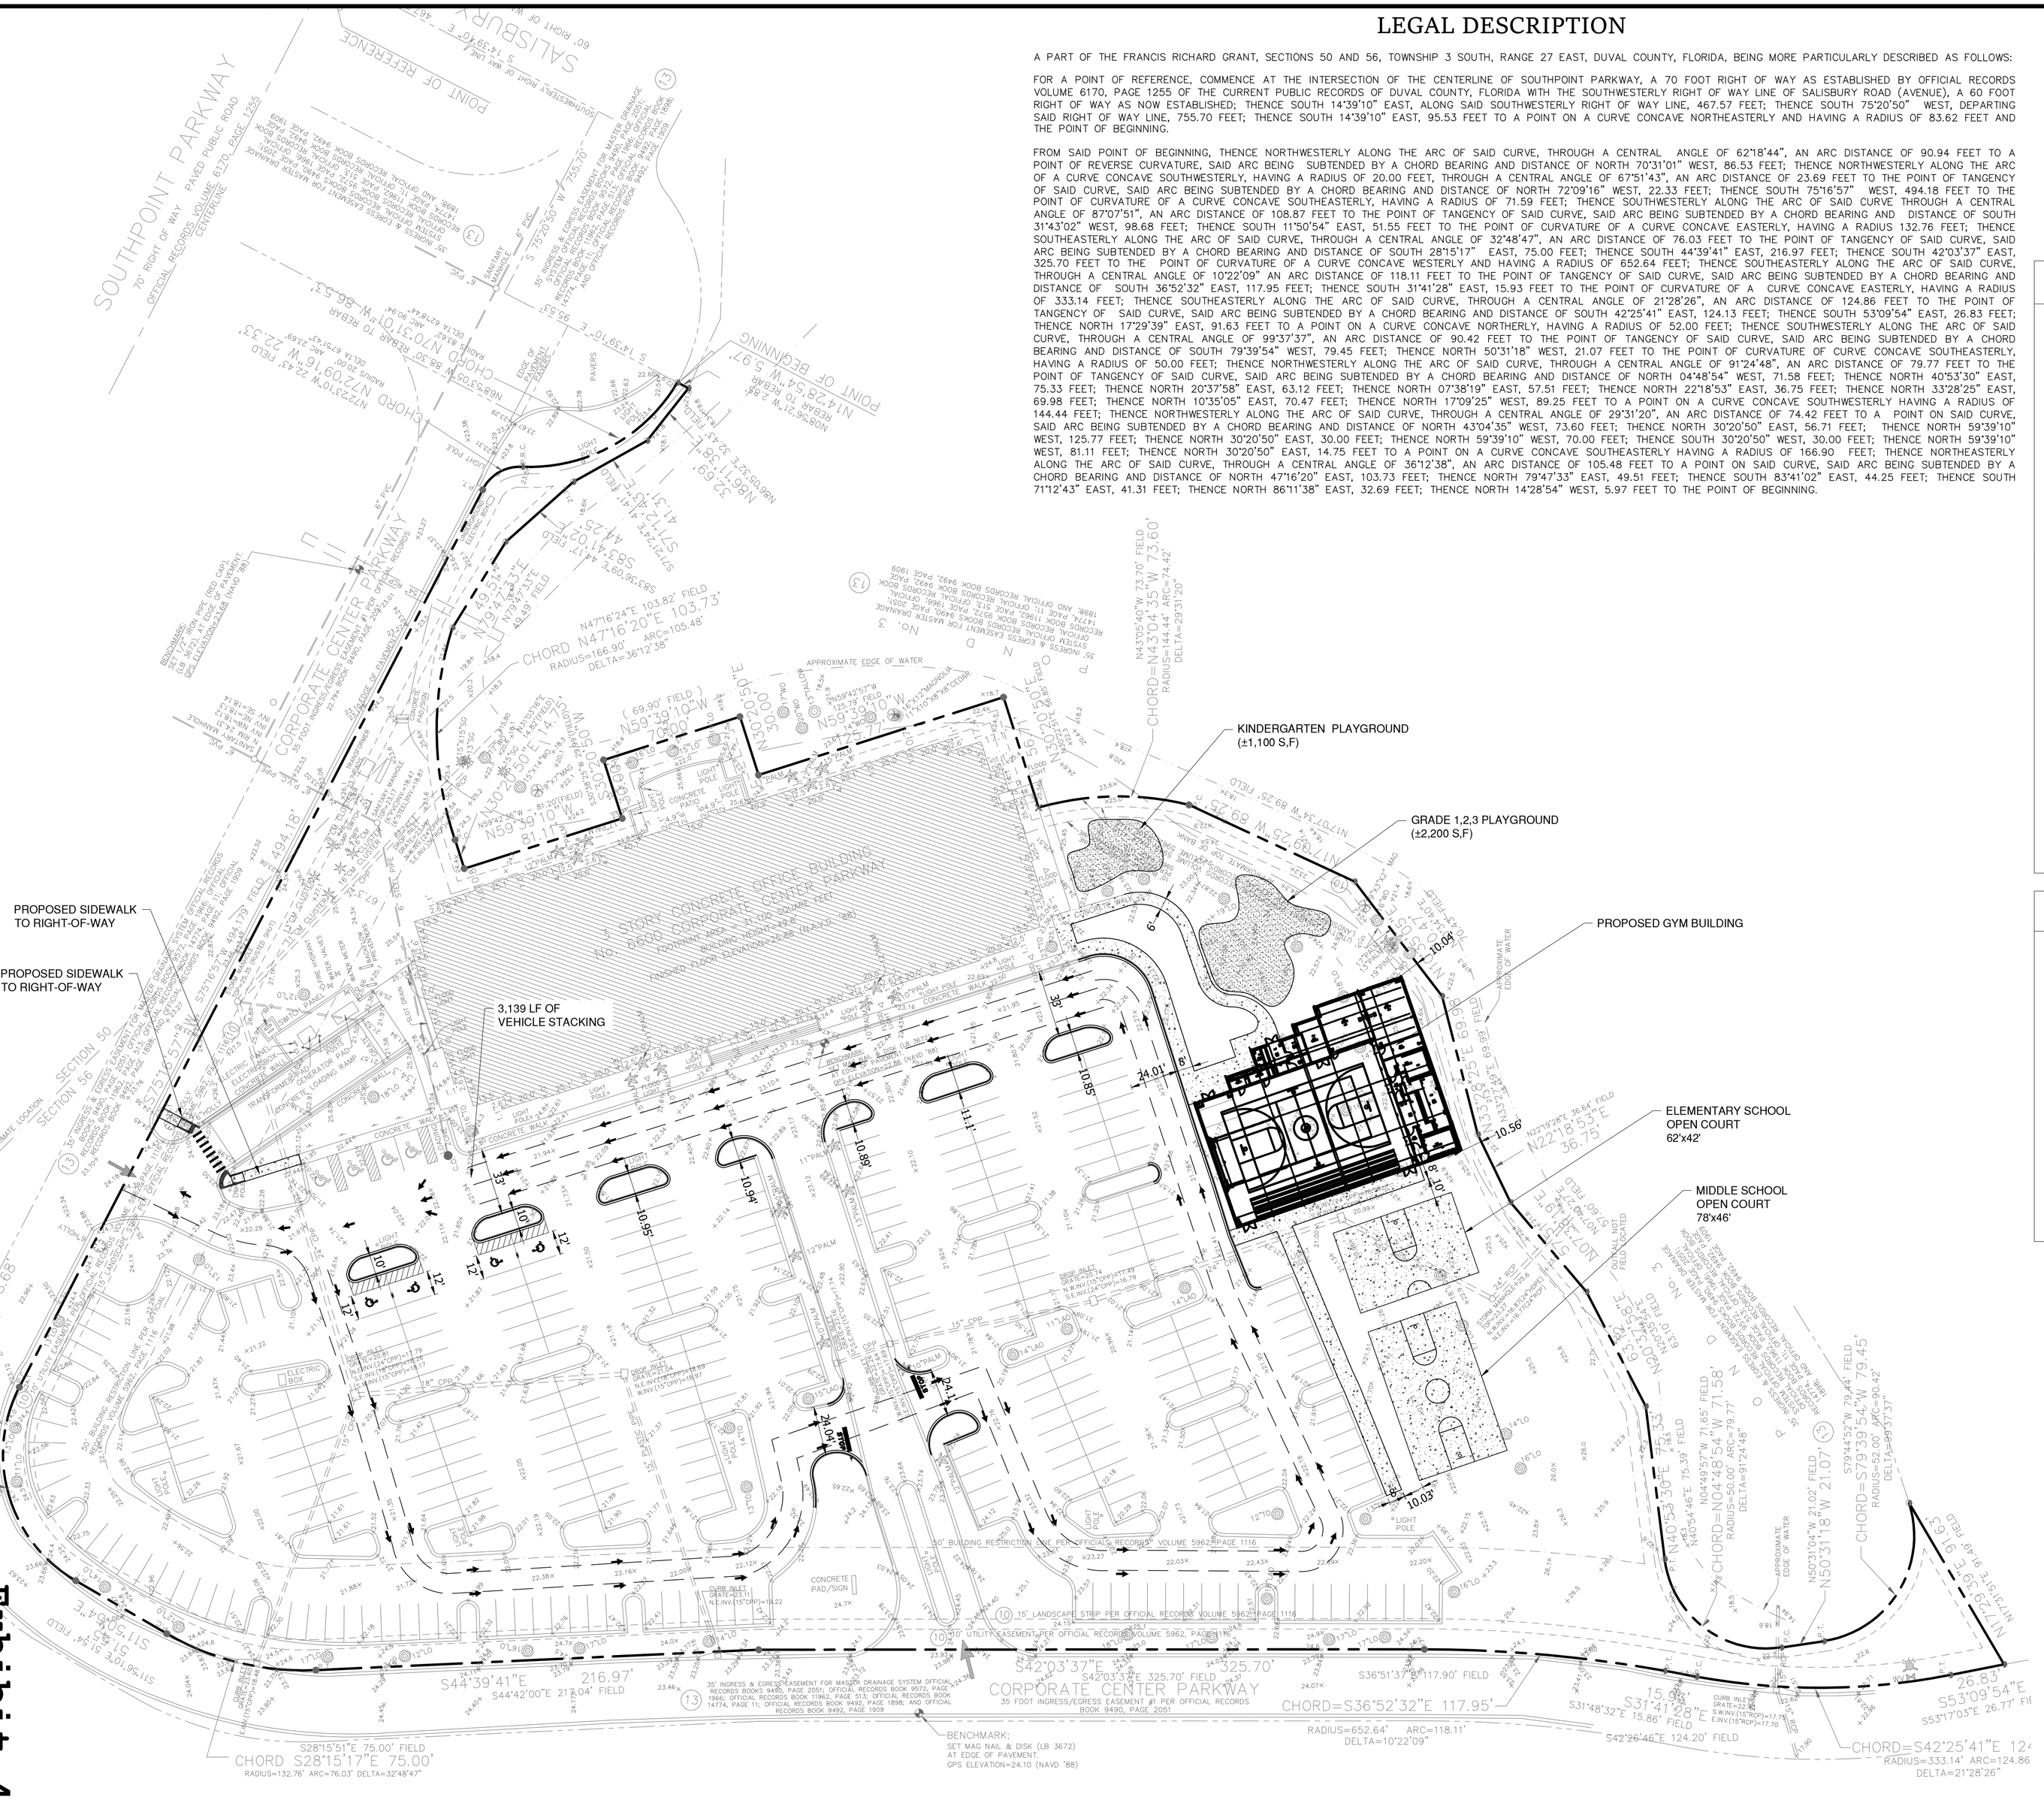
SOUTHPOINT PARKWAY
70' RIGHT OF WAY PAVED PUBLIC ROAD
OFFICIAL RECORDS VOLUME 6170, PAGE 1255
CENTERLINE
POINT OF REFERENCE
POINT OF BEGINNING
SALISBURY
CORPORATE CENTER PARKWAY
6600 CORPORATE CENTER PARKWAY
1 STORY CONCRETE OFFICE BUILDING
FINISHED FLOOR ELEVATION=24.50
BUILDING AREA=37,500 SQ. FEET
KINDERGARTEN PLAYGROUND
(±1,100 S.F)
GRADE 1,2,3 PLAYGROUND
(±2,200 S.F)
PROPOSED GYM BUILDING
ELEMENTARY SCHOOL
OPEN COURT
62'x42'
MIDDLE SCHOOL
OPEN COURT
78'x46'
PROPOSED SIDEWALK
TO RIGHT-OF-WAY
PROPOSED SIDEWALK
TO RIGHT-OF-WAY
3,139 LF OF
VEHICLE STACKING
APPROXIMATE EDGE OF WATER
30' BUILDING RESTRICTION LINE PER OFFICIAL RECORDS VOLUME 5962 PAGE 1116
15' LANDSCAPE STRIP PER OFFICIAL RECORDS VOLUME 5962 PAGE 1116
10' UTILITY EASEMENT PER OFFICIAL RECORDS VOLUME 5962, PAGE 1116
35' INGRESS & EGRESS EASEMENT FOR MASTER DRAINAGE SYSTEM OFFICIAL RECORDS BOOKS 9490, PAGE 2051, OFFICIAL RECORDS BOOK 9492, PAGE 1898, AND OFFICIAL RECORDS BOOK 9492, PAGE 1909
35 FOOT INGRESS/EGRESS EASEMENT #1 PER OFFICIAL RECORDS BOOK 9490, PAGE 2051
BENCHMARK:
SET MAG NAIL & DISK (LB 3672)
AT EDGE OF PAVEMENT.
GPS ELEVATION=24.10 (NAVD '88)
CHORD=N47°16'24"E 103.82' FIELD
RADIUS=166.90'
DELTA=36°12'38"
ARC=105.48'
CHORD=N43°04'35"W 73.60' FIELD
RADIUS=144.44'
DELTA=29°31'20"
ARC=74.42'
CHORD=S28°15'51"E 75.00' FIELD
RADIUS=132.76'
ARC=76.03'
DELTA=32°48'47"
S44°39'41"E 216.97' FIELD
S44°42'00"E 217.04' FIELD
S42°03'37"E 325.70' FIELD
S36°51'37"E 117.90' FIELD
CHORD=S36°52'32"E 117.95'
RADIUS=652.64'
ARC=118.11'
DELTA=10°22'09"
S31°41'28"E 15.86' FIELD
S42°26'46"E 124.20' FIELD
CHORD=S42°25'41"E 124.13'
RADIUS=333.14'
ARC=124.86'
DELTA=21°28'26"
S53°09'54"E 26.77' FIELD
N17°29'39"E 91.49' FIELD
CHORD=S79°39'54"W 79.45'
RADIUS=52.00'
ARC=90.42'
DELTA=99°37'37"
N50°31'18"W 21.07'
CHORD=N04°48'54"W 71.58'
RADIUS=50.00'
ARC=79.77'
DELTA=91°24'48"
N40°53'30"E 75.33' FIELD
N20°37'58"E 63.12' FIELD
N07°38'19"E 57.51' FIELD
N22°18'53"E 36.75' FIELD
N33°28'25"E 69.98' FIELD
N10°35'05"E 70.47' FIELD
N17°09'25"W 89.25' FIELD
N59°39'10"W 70.00' FIELD
N30°20'50"E 30.00' FIELD
N59°39'10"W 81.11' FIELD
N30°20'50"E 14.75' FIELD
N79°47'33"E 49.51' FIELD
S83°41'02"E 44.25' FIELD
S71°12'43"E 41.31' FIELD
N86°11'38"E 32.69' FIELD
N14°28'54"W 5.97' FIELD
N75°20'50"E 755.70'
S14°39'10"E 467.57'
S14°39'10"E 95.53'
N14°39'10"W 467.57'
N75°20'50"E 755.70'
S14°39'10"E 95.53'
S75°20'50"W 755.70'
S14°39'10"E