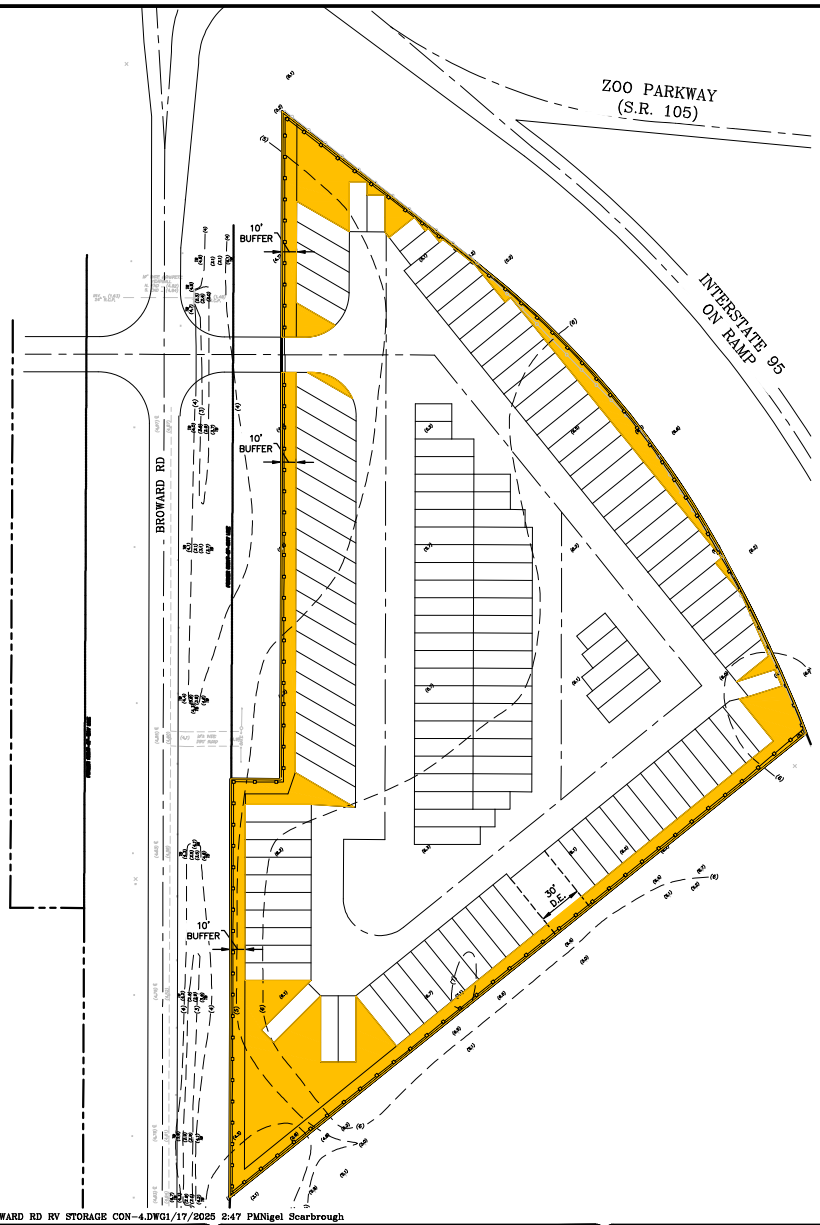

12' WIDE STORAGE SLIPS:
25' LONG = 10
30' LONG = 3
35' LONG = 12
40' LONG = 75
45' LONG = 47

TOTAL STORAGE SLIPS PROVIDED = 147

GRAPHIC SCALE
(IN FEET)
1 inch = 40 ft.

LEGEND
= TOTAL SITE (~3.52Ac)
= OPEN SPACE (0.59Ac)

P:\POTENTIAL PROJECTS\0024-31 BROWARD RD. RV STORAGE\CONCEPTUAL\BROWARD RD RV STORAGE CON-4.DWG1/17/2025 2:47 PMNigel Scarbrough

DESIGNED BY:	NWS
DRAWN BY:	NWS
CHECKED BY:	VJD
SCALE:	1" = 40'
DATE:	9/19/2024
PROJ. NO.:	0024-31

Dunn & Associates, Inc.
CIVIL ENGINEERS / LAND PLANNERS
8647 Baypine Road, Suite 200
Jacksonville, Florida 32256
Phone: (904)363-8916 Fax: (904)363-8917
www.dunneng.com

BROWARD ROAD PROPERTY
FOR:
SESSIONS DEVELOPMENT
DUVAL COUNTY, FLORIDA
RV STORAGE CONCEPTUAL PLAN

Sheet No. 1 of 1
CON-4
DWG. NO.

Exhibit 4
Page 1 of 1