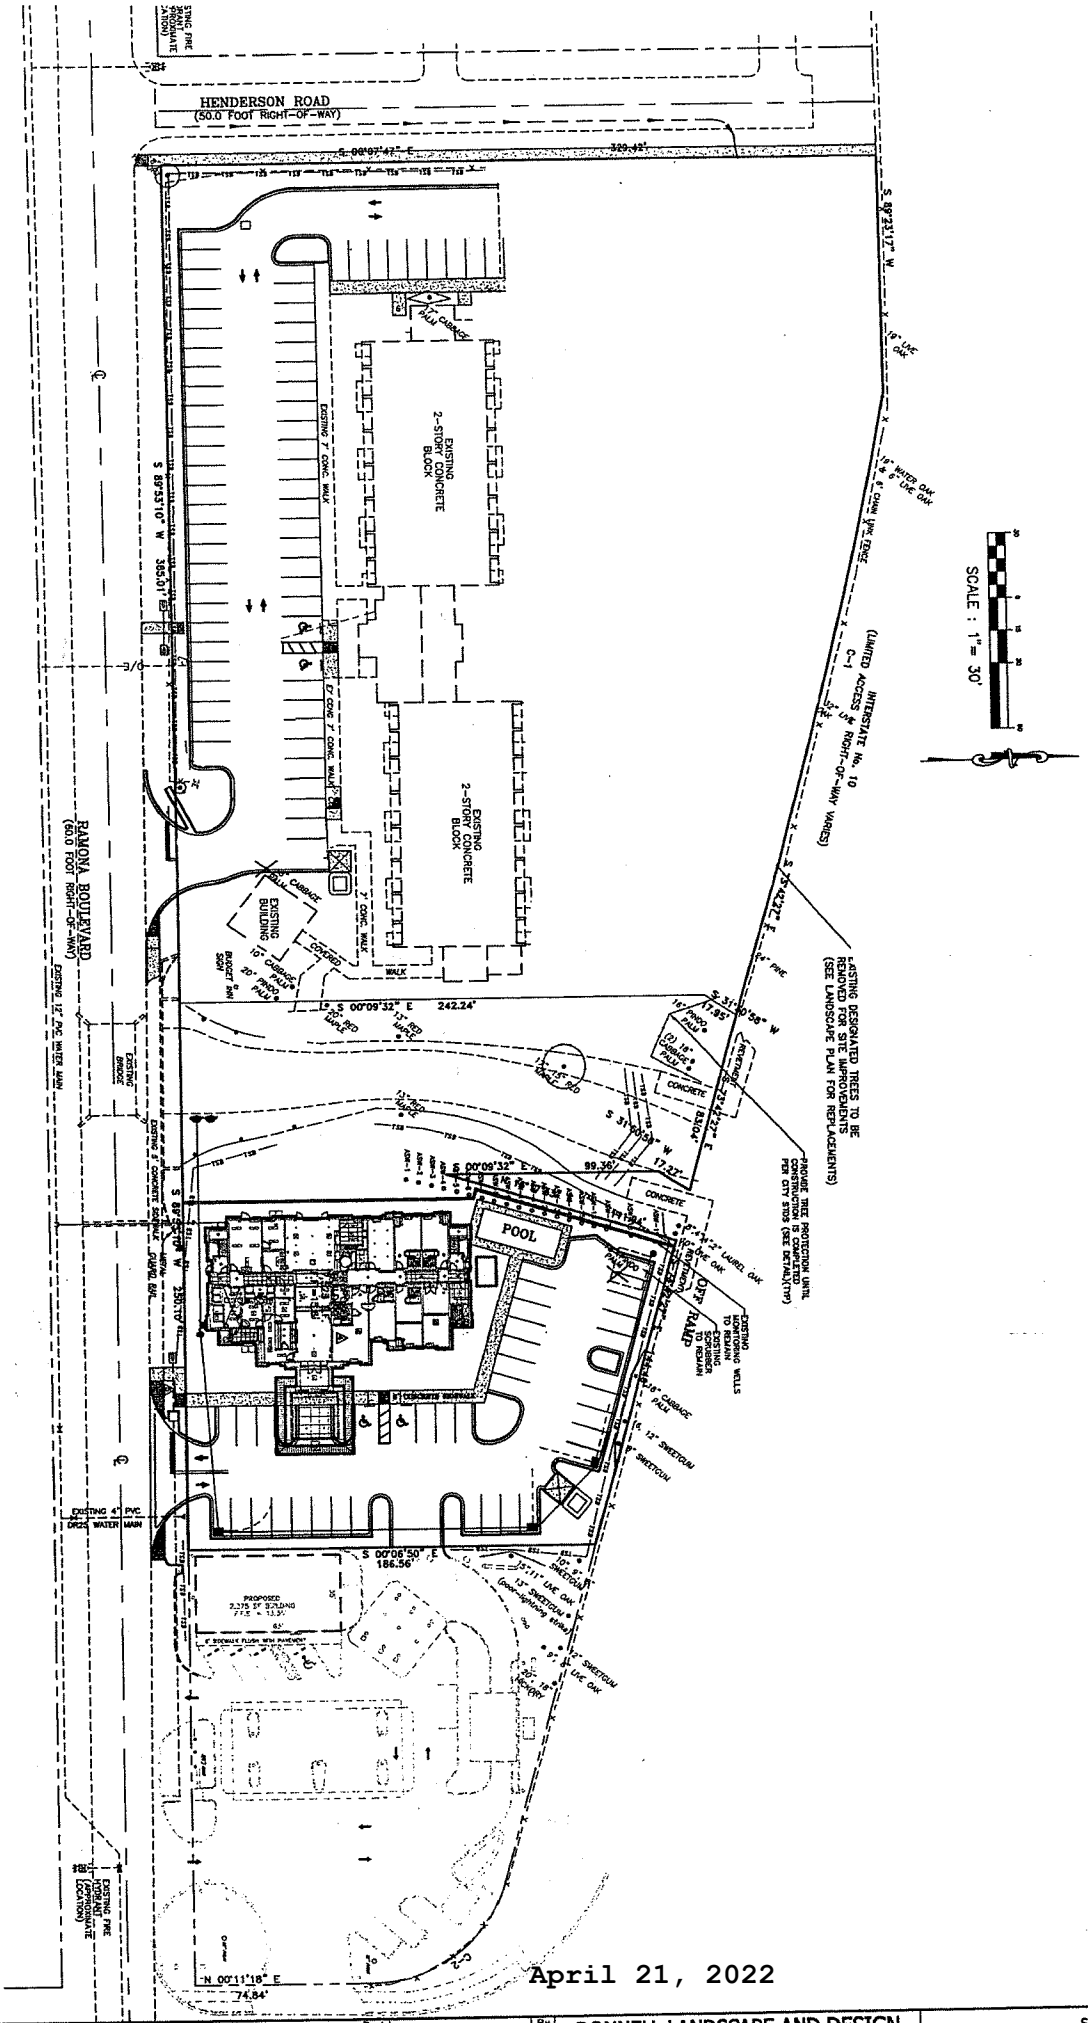

April 21, 2022

Exhibit 4
Page 1 of 1

No.	Revisions	By
1	PER COJ PREL 10 SET COMMENTS 12-05-05	PLM

DONNELL LANDSCAPE AND DESIGN
MIKE DONNELL

SLEEP INN
North Side of Ramona Boulevard - West of Lane Avenue