March 15, 2024

Exhibit 4

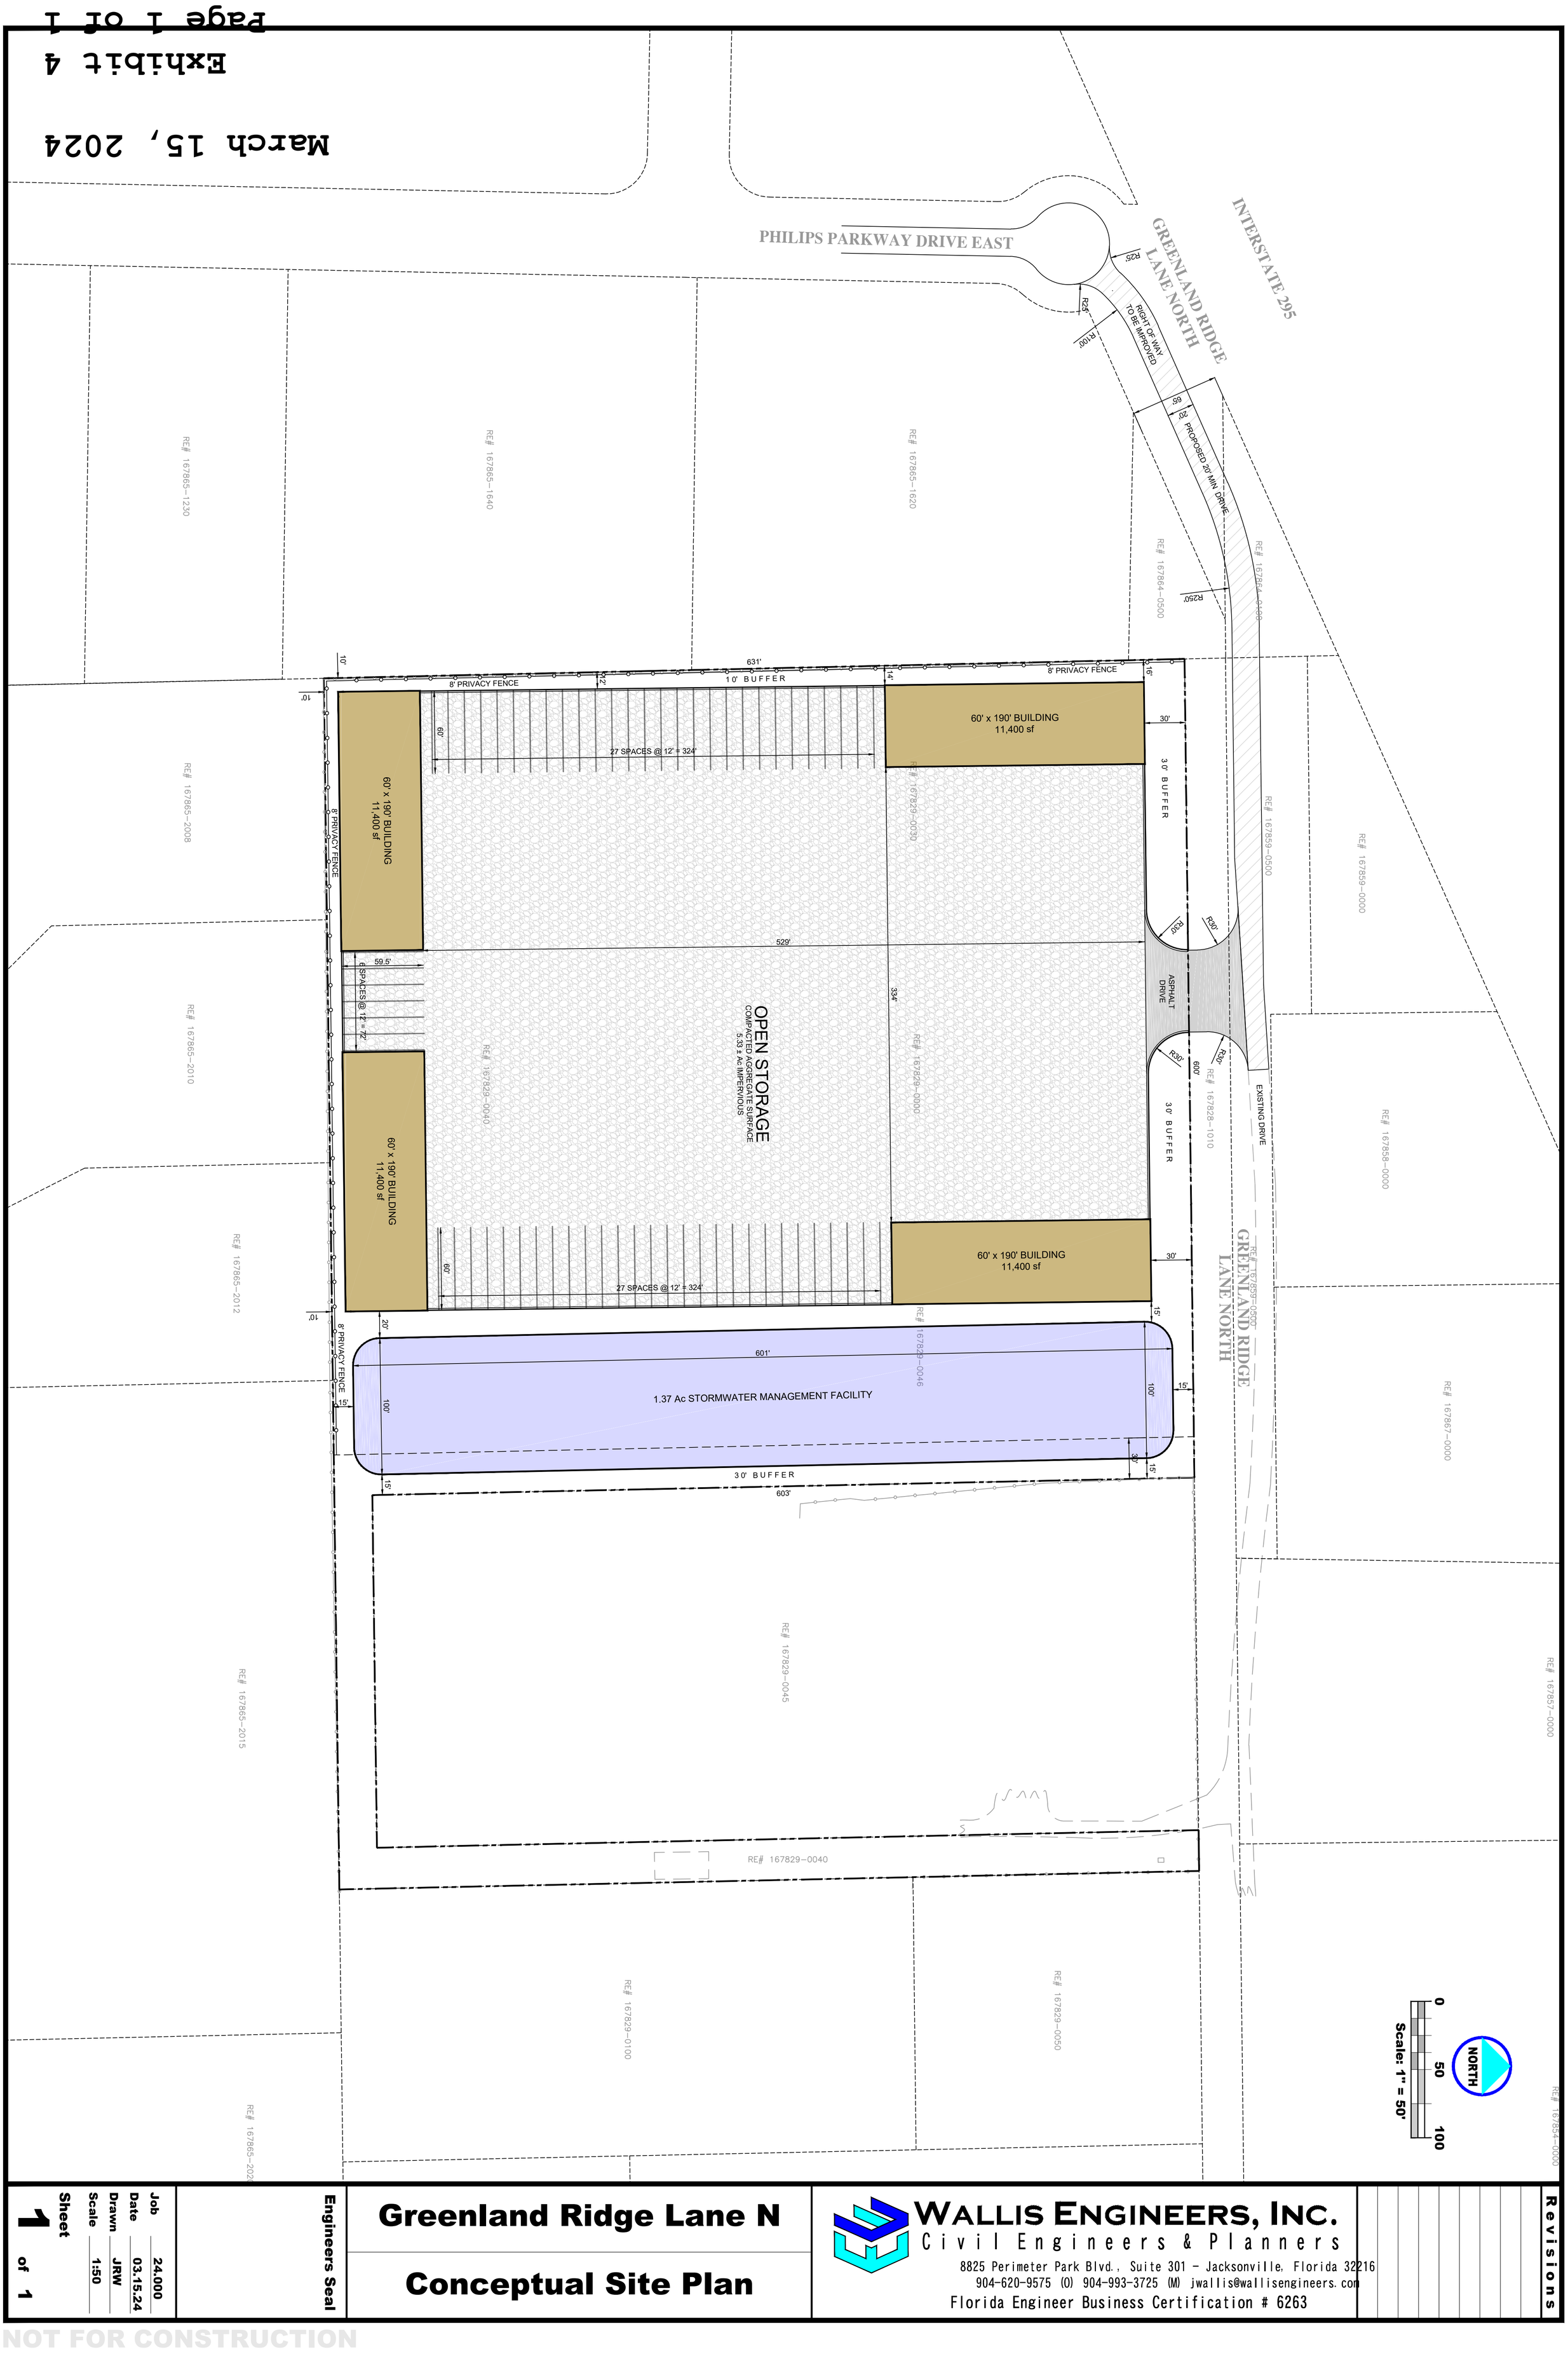

NOT FOR CONSTRUCTION

Greenland Ridge Lane N

Conceptual Site Plan

WALLIS ENGINEERS, INC.
Civil Engineers & Planners
8825 Perimeter Park Blvd., Suite 301 - Jacksonville, Florida 32216
904-620-9575 (O) 904-993-3725 (M) jwallis@wallisengineers.com
Florida Engineer Business Certification # 6263

Engineers Seal

Job 24.000
Date 03.15.24
Drawn JRW
Scale 1:50
Sheet 1 of 1

Revisions